ELECTRICAL LEGEND

	MOULDED CASE CIRCUIT BREAKER
	AIR CIRCUIT BREAKER
	ISOLATOR
	VACUUM/SF6 CIRCUIT BREAKER
G	GENERATOR
	VOLTAGE TRANSFORMER
	TRANSFORMER
PM	POWER METER
D	DIRECT ONLINE START
S	SOFT START DRIVE
V	VARIABLE FREQUENCY DRIVES
P S L	AUTOMATIC CHANGE-OVER 3 phase 4 pole. 750AMP

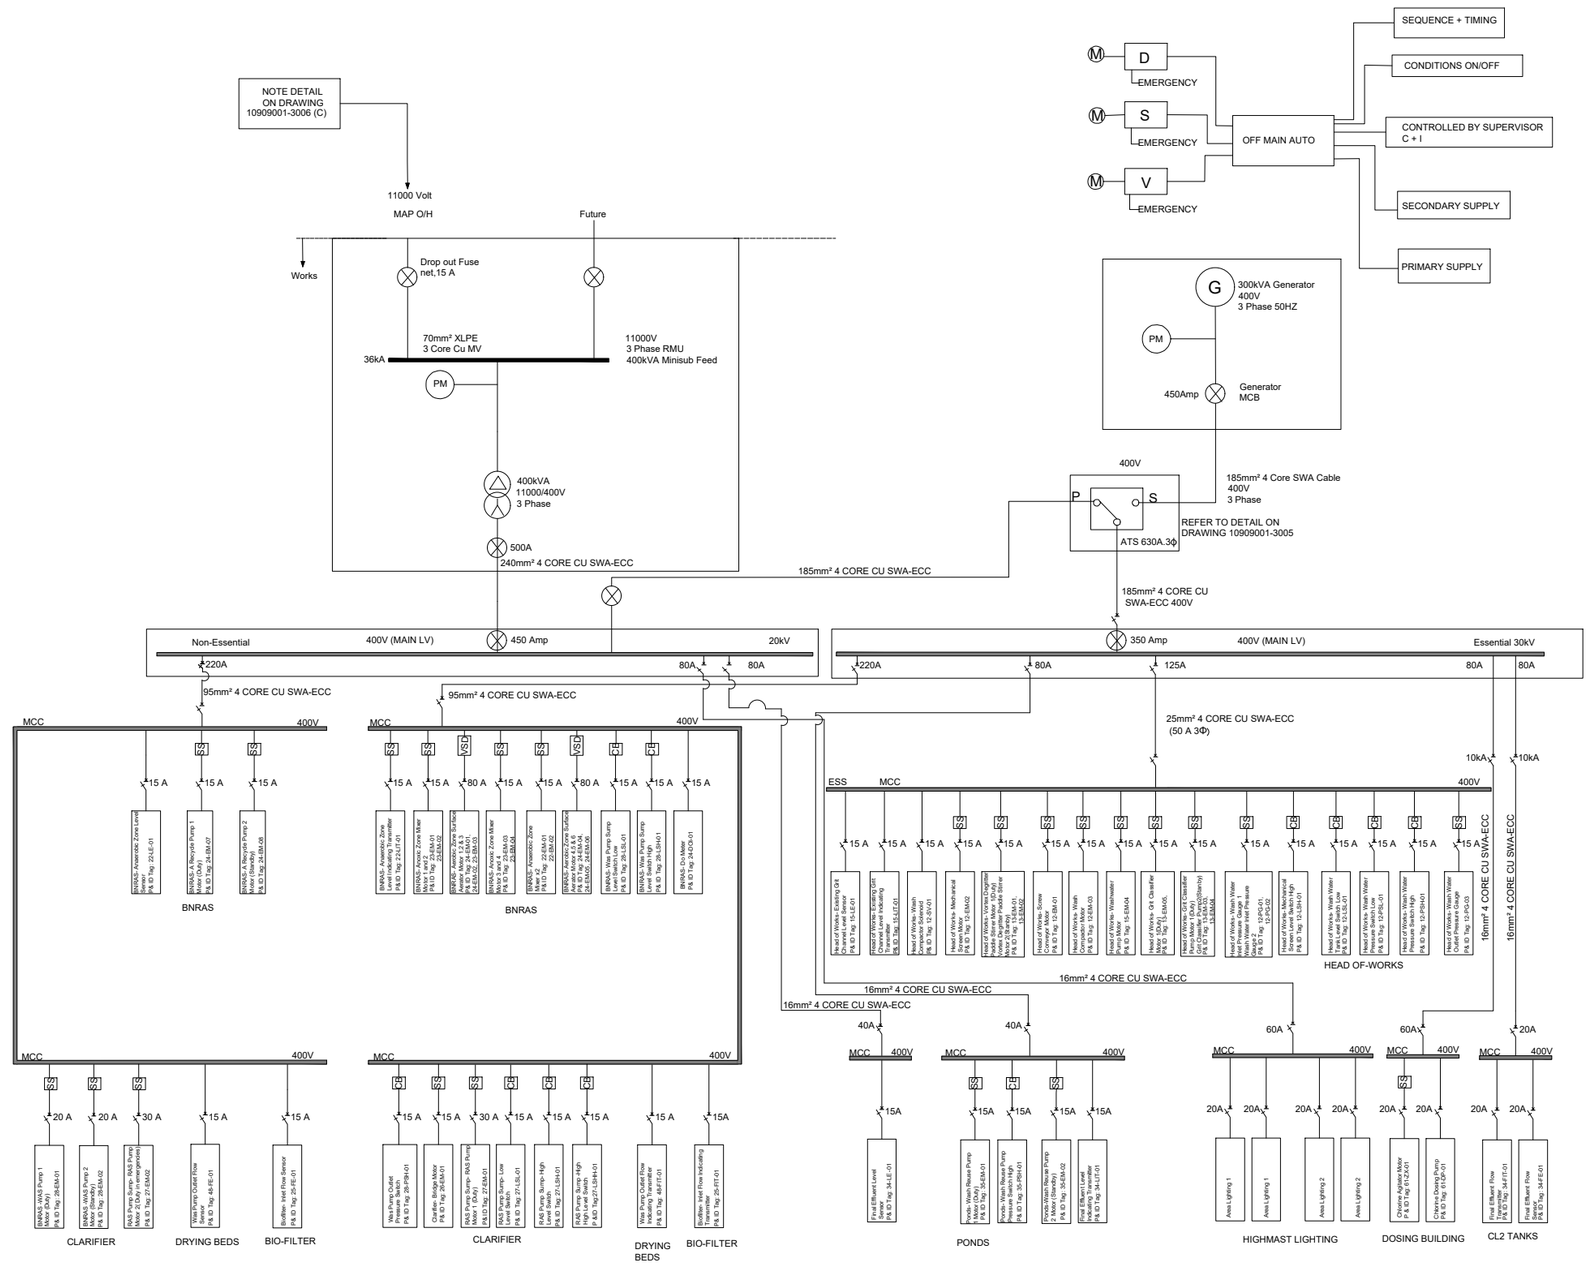

ISSUED FOR TENDER

NOTES :-

TENDER DRAWING TO BE READ WITH ALL TENDER DOCUMENTS, INCLUDE SCOPE OF WORK, SCHEDULE OF QUANTITIES AND SPECIFICATIONS FOR ELECTRICAL AND ELECTRONIC WORKS.

LOCAL MUNICIPALITY: MAP

SPONSOR & REGULATOR: DWS

ISSUED FOR TENDER

100 MILLIMETRES ON ORIGINAL DRAWING

Nr.	DATE	AMENDMENTS
A		BEFORE CONTRACT COMMENCES
B		AFTER CONSTRUCTION CONTRACT HAS COMMENCED
C	2025-04-23	ISSUE FOR TENDER

COPYRIGHT IS VESTED IN V3 CONSULTING ENGINEERS IN TERMS OF THE COPYRIGHT ACT (ACT 98 OF 1978)

CLIENT / IMPLEMENTING AGENT

vaal central water.naturally

V3 CONSULTING ENGINEERS
T : +27 51 045 1950
Suite 31, Nobel House, 198 Nelson Mandela Road, Brandwag, Bloemfontein, 9301
C SE A

PROJECT
TSHIAME WWTW REFURBISHMENT

DRAWING DESCRIPTION
ELECTRICAL SLD: 400V DISTRIBUTION 1

DRAWING NO.: 10909001 - 3004
REVISION: C

DESIGN:	W.R	CHECKED: ECSA PR No 20170244	GM
DRAWN:	Z.M	SCALE:	AS SHOWN
APPROVED: ECSA PR No 20190800040		INCEPTION DATE: 2023-05-09	A0
FILE PATH:		SHAREPOINT/ BLOEMFONTEIN - 10909001 TSHIAME WWTW / 04 DOC PROC / 04 DRAW / 01 V3	