ELECTRICAL LEGEND

- MOULDED CASE CIRCUIT BREAKER
- AIR CIRCUIT BREAKER
- ISOLATOR
- VACUUM/SF6 CIRCUIT BREAKER
- GENERATOR
- VOLTAGE TRANSFORMER
- TRANSFORMER
- POWER METER
- DIRECTION LINE START
- SOFT START DRIVE
- VARIABLE FREQUENCY DRIVES
- AUTOMATIC CHANGE-OVER 3 phase 4 pole. 750AMP

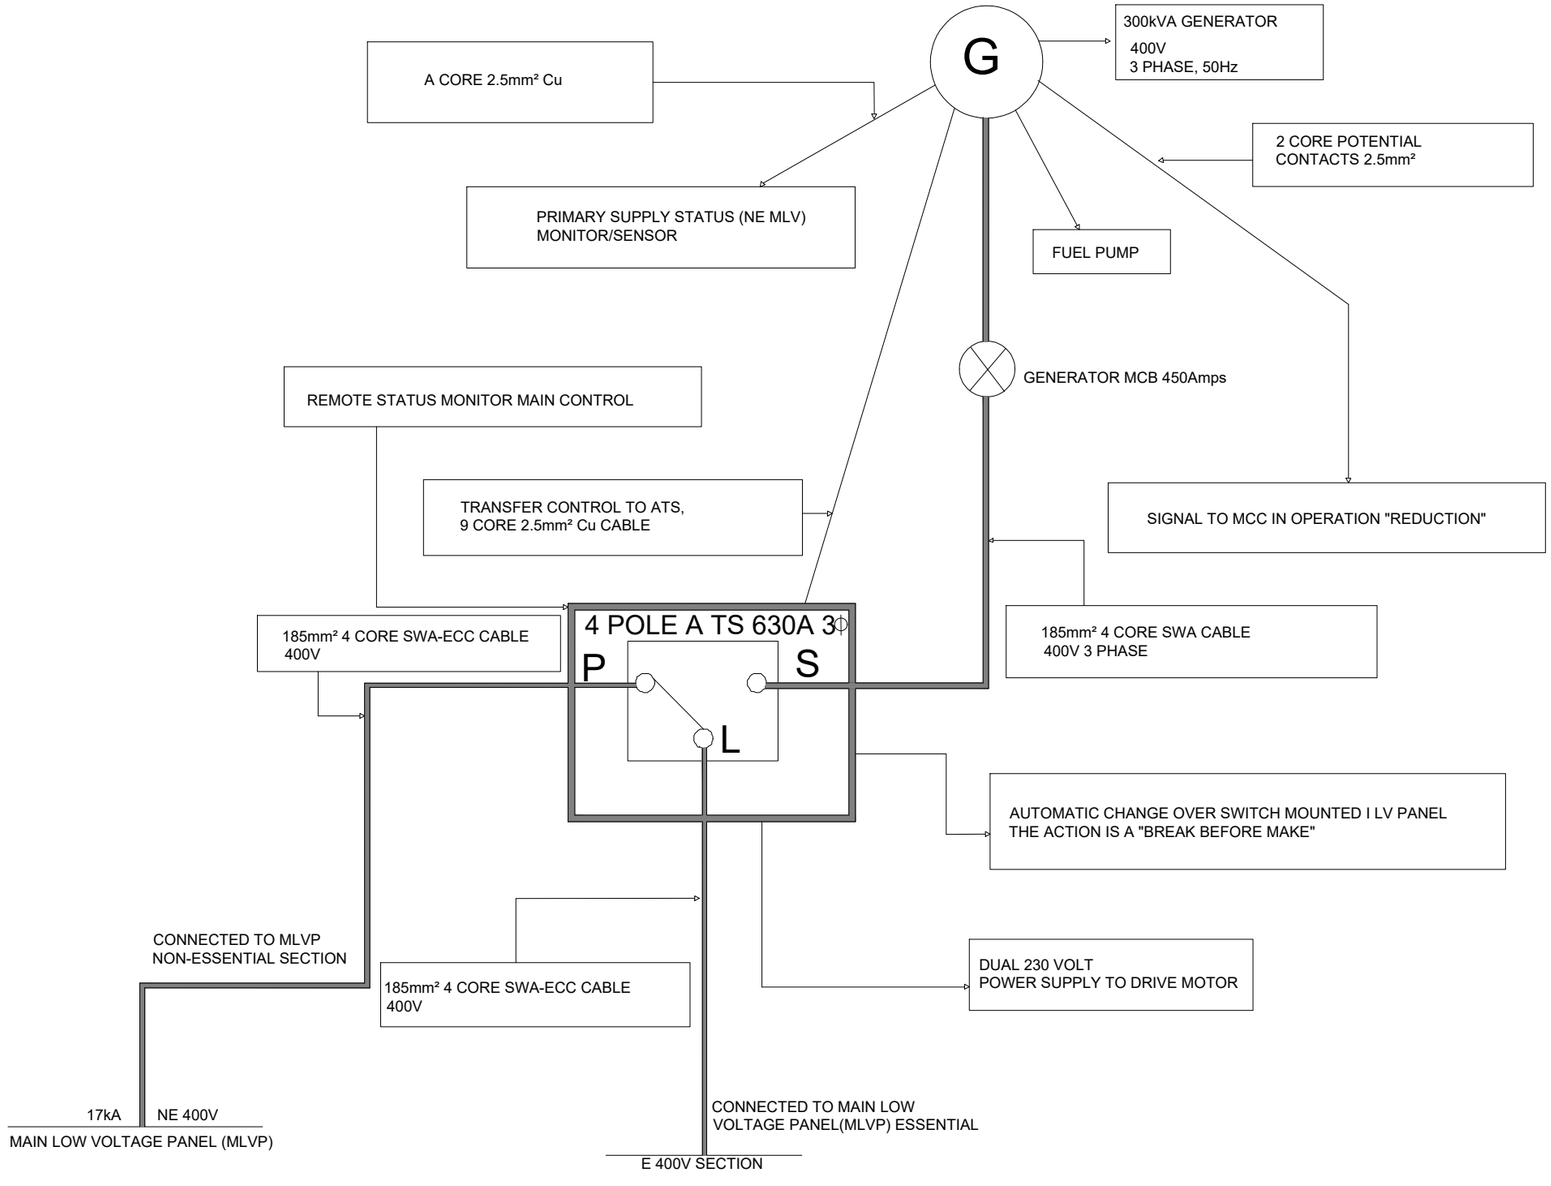

ISSUED FOR TENDER

NOTES:

TENDER DRAWING TO BE READ WITH ALL TENDER DOCUMENTS, INCLUDE SCOPE OF WORK, SCHEDULE OF QUANTITIES AND SPECIFICATIONS FOR ELECTRICAL AND ELEKONIC WORKS.

LOCAL MUNICIPALITY: MAP

SPONSOR & REGULATOR: DWS

ISSUE FOR TENDER

100 MILLIMETRES ON ORIGINAL DRAWING

A BEFORE CONTRACT COMMENCES

AFTER CONSTRUCTION CONTRACT HAS COMMENCED

Nr:	DATE	AMENDMENTS
T1	2025-04-23	ISSUE FOR TENDER

COPYRIGHT IS VESTED IN V3 CONSULTING ENGINEERS IN TERMS OF THE COPYRIGHT ACT (ACT 98 OF 1978)

CLIENT / IMPLEMENTING AGENT

vaal central water.naturally

V3 CONSULTING ENGINEERS
T: +27 51 049 1990
Suite 31, Nobel House, 196 Nelson Mandela Road, Brandwag, Bloemfontein, 9301
C SE A

PROJECT
TSHIAME WWTW REFURBISHMENT

DRAWING DESCRIPTION
ELECTRICAL SLD: 400V DISTRIBUTION 2

DRAWING NO.	REVISION
10909001 - 3005	T1

DESIGN:	W.R	CHECKED: ECSA PR No. 2015244	GM
DRAWN:	Z.M	SCALE: AS SHOWN	A0
APPROVED: ECSA PR No. 2019850242		INCEPTION DATE: 2023-05-09	
FILE PATH:	SHAREPOINT/ BLOEMFONTEIN - 10909001 TSHIAME WWTW / 04 DOC PROC / 04 DRAW / 01 V3		