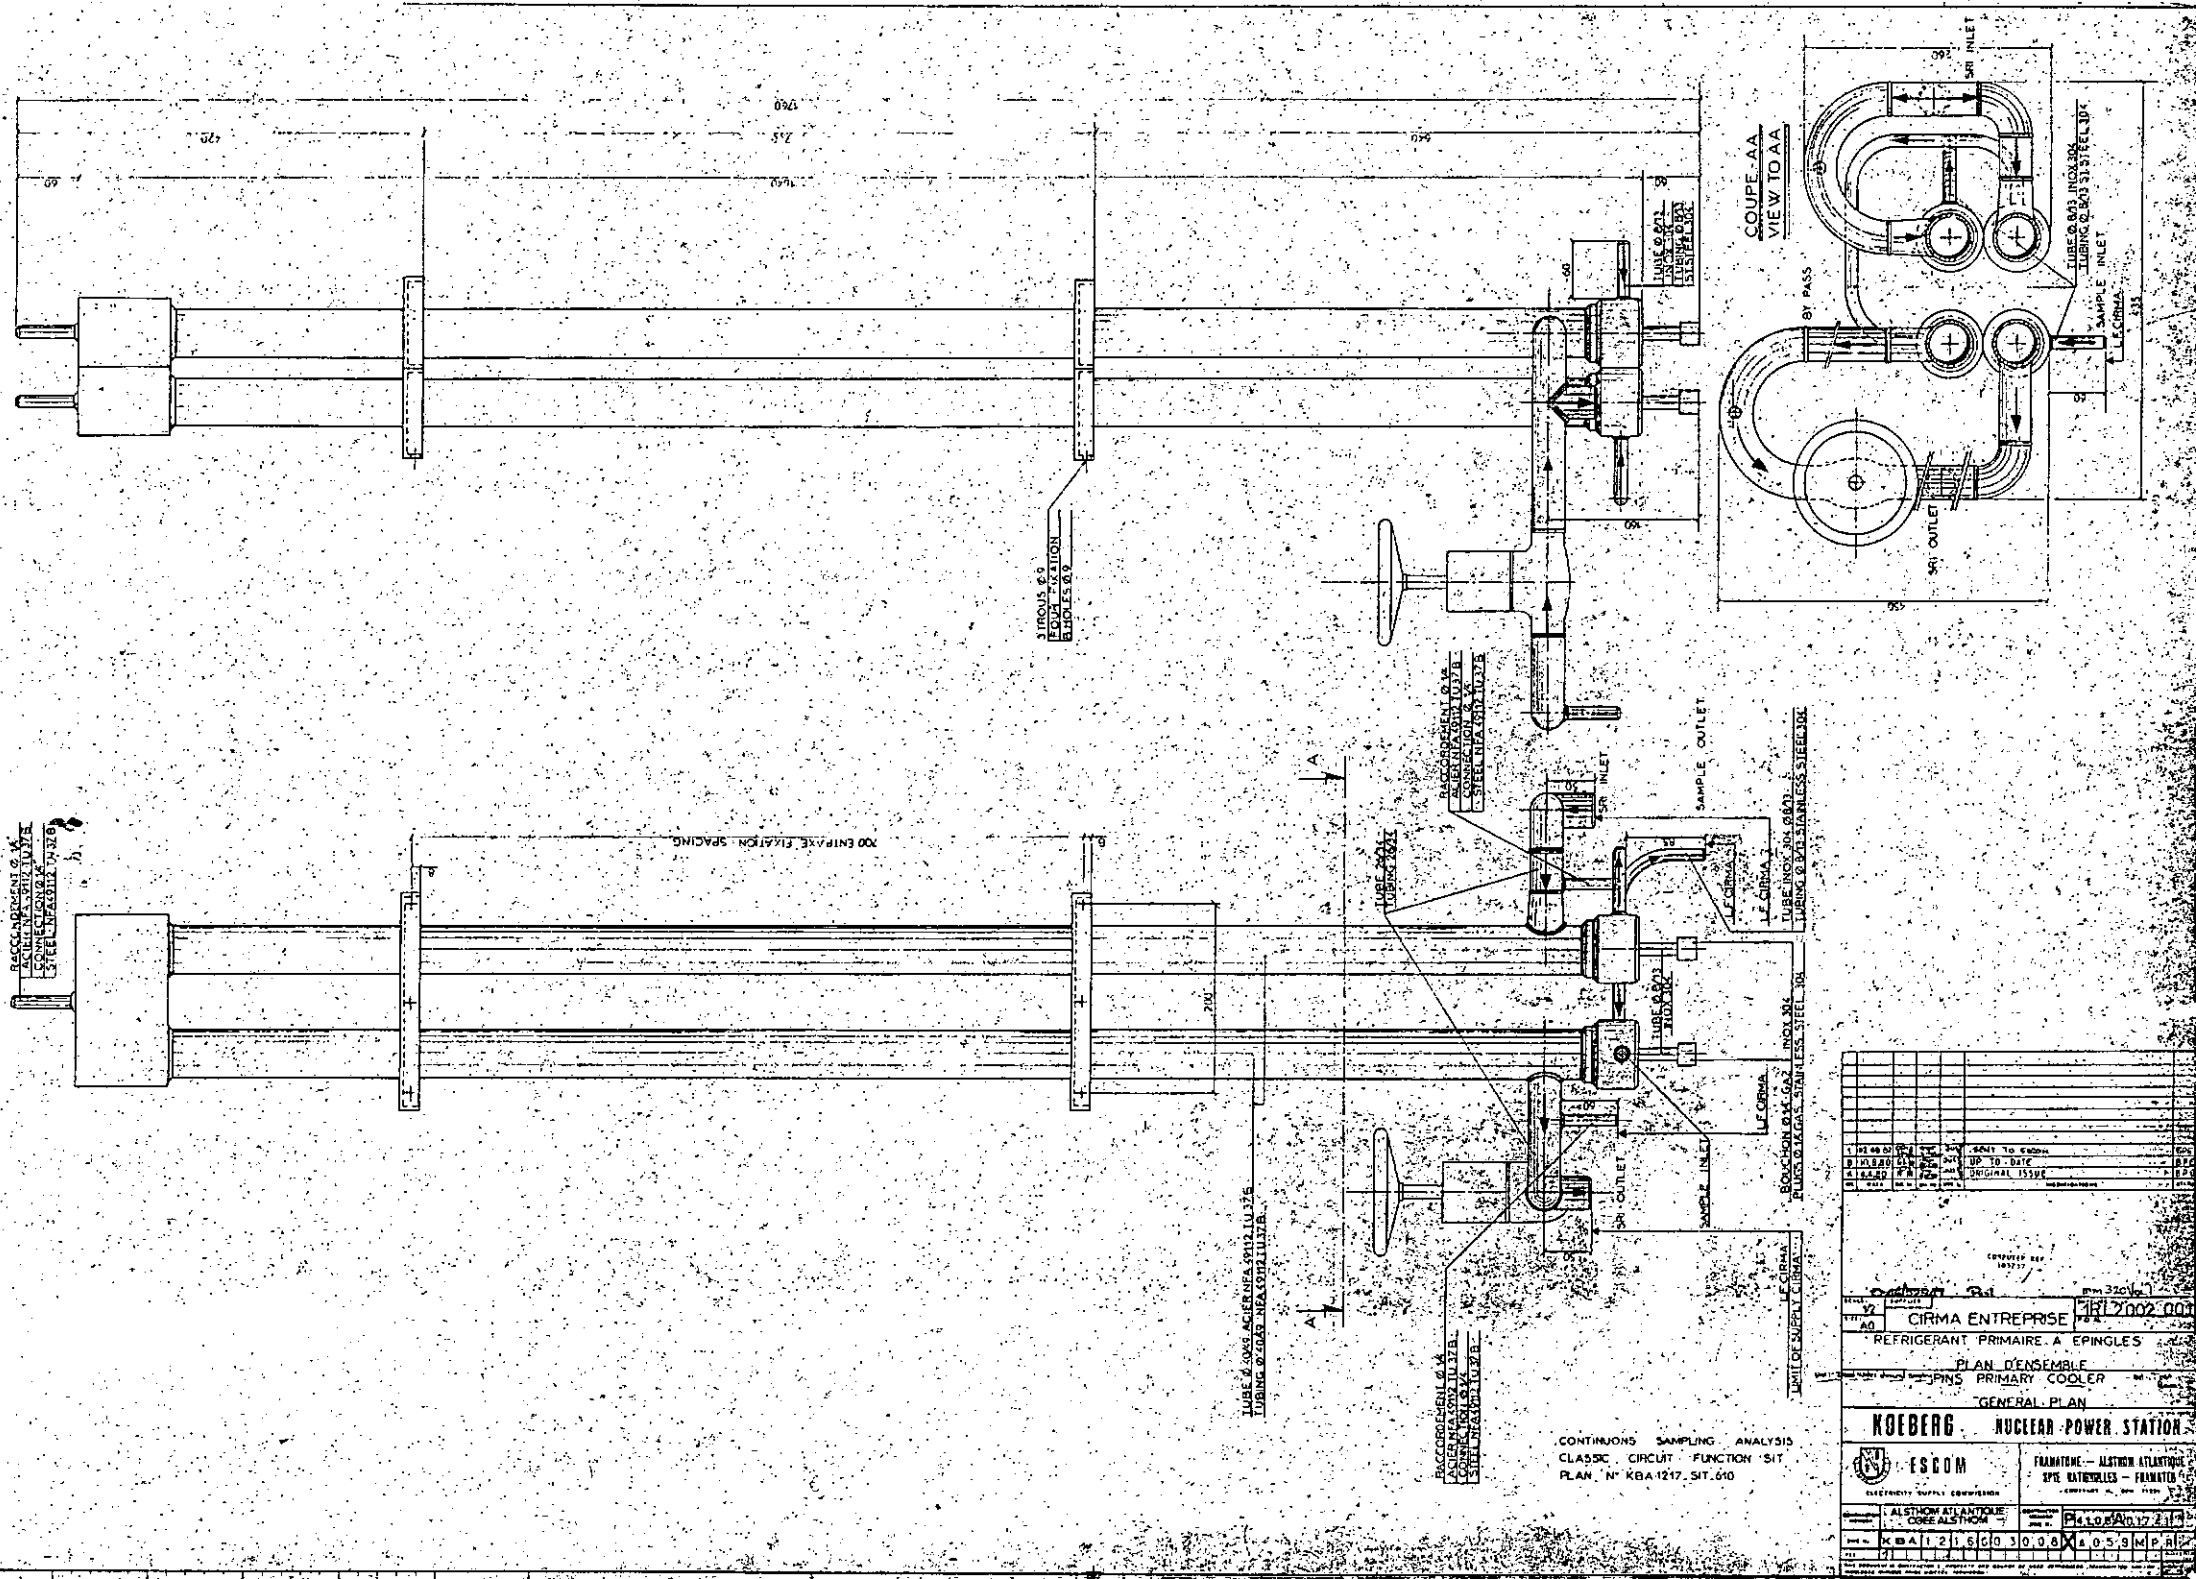
COUPE AA
VIEW TO AA
SRI INLET
SRI OUTLET
BY PASS
SAMPLE INLET
SAMPLE OUTLET
LF CIRMA
STROUS Ø9
FOUR FIXATION
8 HOLES Ø9
700 ENTRAXE FIXATION SPACING
RACCORDEMENT Ø 1/4
ACIER NFA 49112 TU 37 B
CONNECTION Ø 1/4
STEEL NFA 49112 TU 37 B
TUBE Ø 8/13 INOX 304
TUBING Ø 8/13 STAINLESS STEEL 304
BOUCHON Ø 1/4 GAZ INOX 304
PLUGS Ø 1/4 GAS STAINLESS STEEL 304
UNIT OF SUPPLY CIRMA
CONTINUONS SAMPLING ANALYSIS
CLASSIC CIRCUIT FUNCTION SIT
PLAN N° KBA 1217 SIT 610
SENT TO ESCOM
UP TO DATE
ORIGINAL ISSUE
CIRMA ENTREPRISE
1R 2002 001
REFRIGERANT PRIMAIRE A EPINGLES
PLAN D'ENSEMBLE
PINS PRIMARY COOLER
GENERAL PLAN
KOEBERG NUCLEAR POWER STATION
ESCOM
ELECTRICITY SUPPLY COMMISSION
FRAMATOME — ALSTHOM ATLANTIQUE
SPIE RATIGNOLLES — FRAMATOME
ALSTHOM ATLANTIQUE
CGEE ALSTHOM
KBA 1 2 1 6 0 3 0 0 8 X 4 0 5 9 M P R