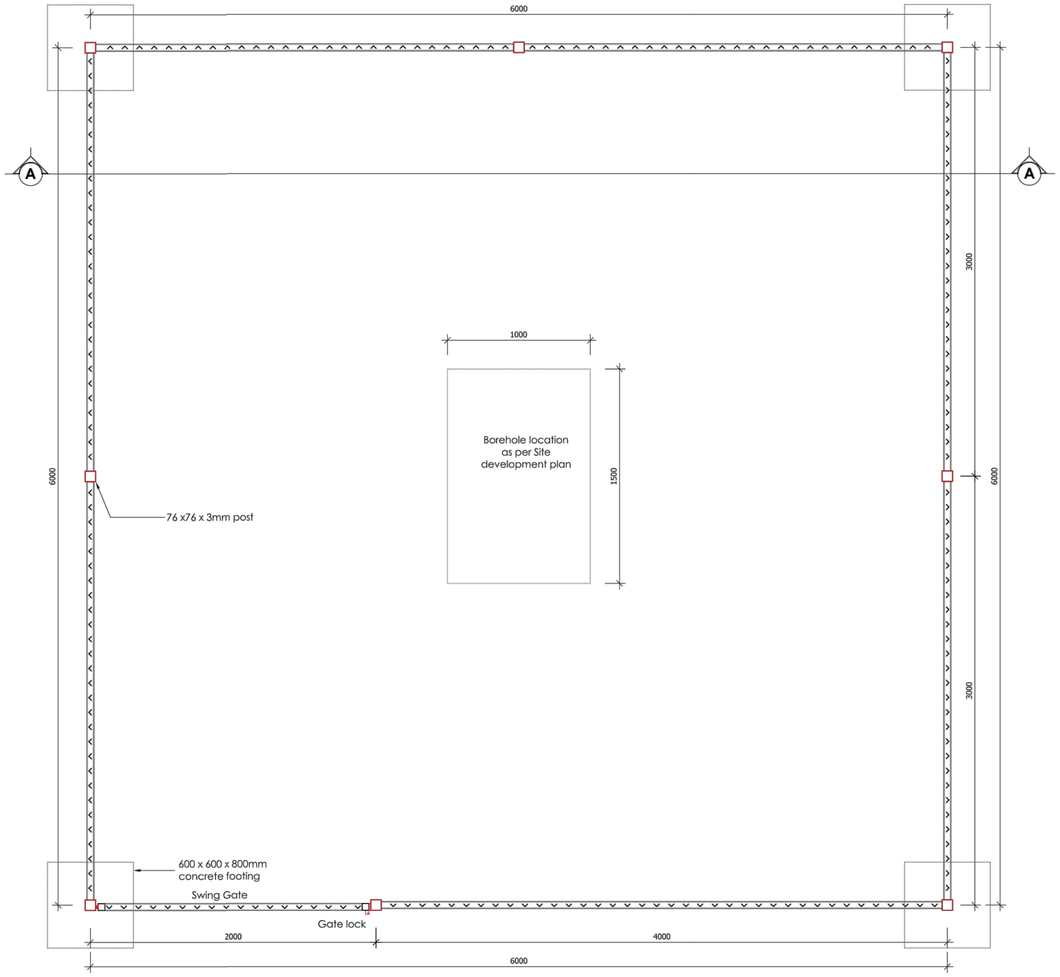

LAYOUT PLAN
scale 1:25

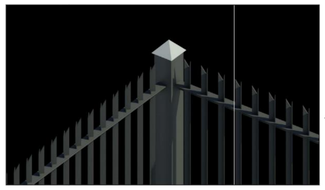

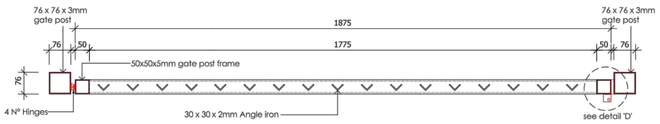

SWING GATE PLAN
scale 1:10

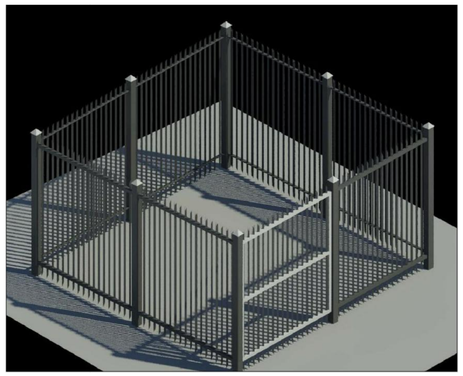

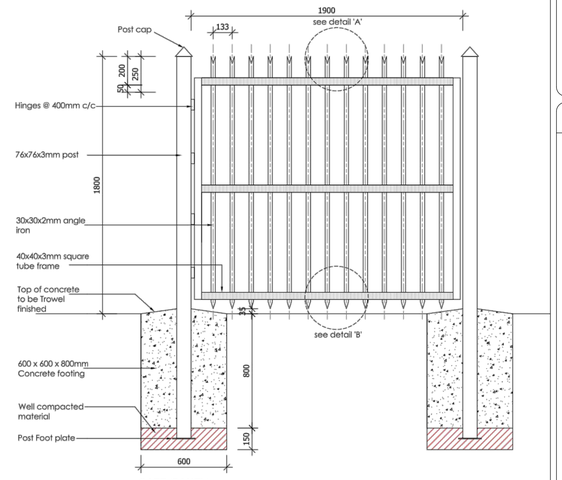

GATE (PANEL)
scale 1:20

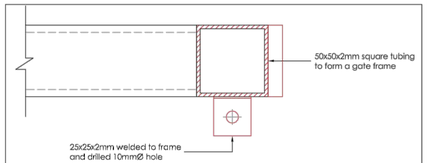

DETAIL D
scale 1:2

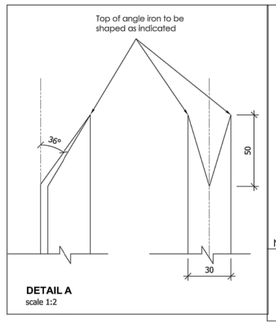

DETAIL A
scale 1:2

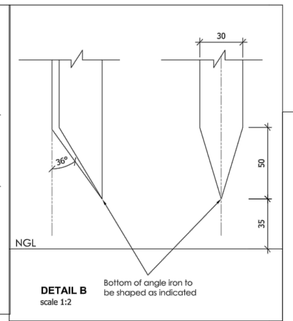

DETAIL B
scale 1:2

Bottom of angle iron to
be shaped as indicated

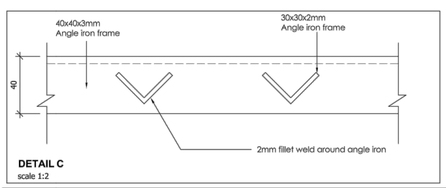

DETAIL C
scale 1:2

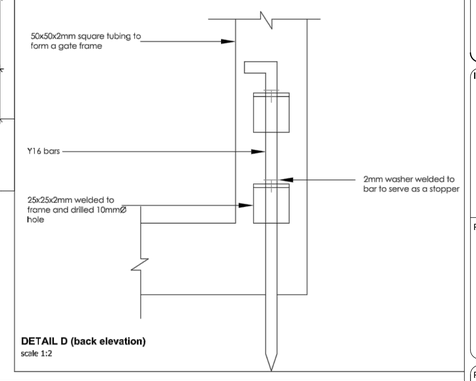

DETAIL D (back elevation)
scale 1:2

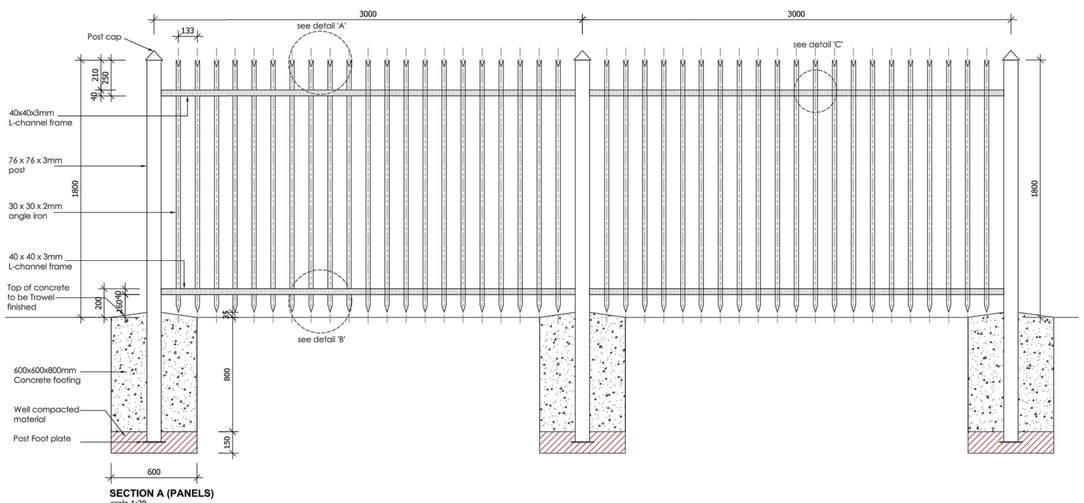

SECTION A (PANELS)
scale 1:20

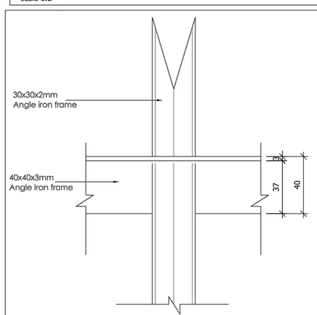

DETAIL C (back)
scale 1:2

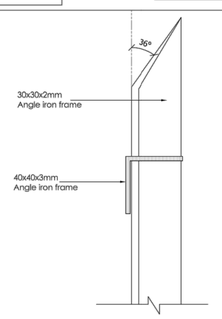

DETAIL C (side)
scale 1:2

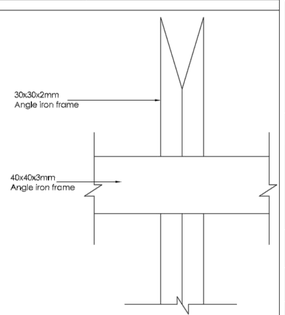

DETAIL C (front)
scale 1:2

NOTES:

LEGEND:

28.09.2023	1	ISSUED FOR TENDER	BS
DATE	NO.	REVISION / VARIATIONS	KUT

CLIENT:
LIMPOPO PROVINCIAL GOVERNMENT
REPUBLIC OF SOUTH AFRICA
DEPARTMENT OF
EDUCATION
CNR 113 BILLARD & 24 EXCELSIOR STREET
POLOKWANE
0700

IMPLEMENTING AGENT:
THE MVULA TRUST
A leading developmental NGO
ROP 6 RHODES DRIFT OFFICE PARK
RHODES DRIFT STREET
BENDOR , POLOKWANE
0699
Tel No.: (015) 291 2405

PROJECT ENGINEERS:
KUTLO CONSULTING ENGINEERS
2 HEUWELKRUIN
THABAZIMBI EXT 1
THABAZIMBI
0380
Tel No.: 014 312 0112
Fax No.: 086 674 3237
E-mail: admin@kutloconsulting.co.za

PROJECT:
LIMPOPO DEPARTMENT OF EDUCATION

WATER , SANITATION AND FENCING PROGRAMME

TITLE:
LAERSKOOL BYSONDERHEID

NEW PALISADE FENCE

DRAWING No.: K1000-LB-016

SCALE:	AS SHOWN	DESIGNED:	BS
		DRAWN:	KN
DATE:	SEPTEMBER 2023	APPROVED:	BS
REV. NO.	1		