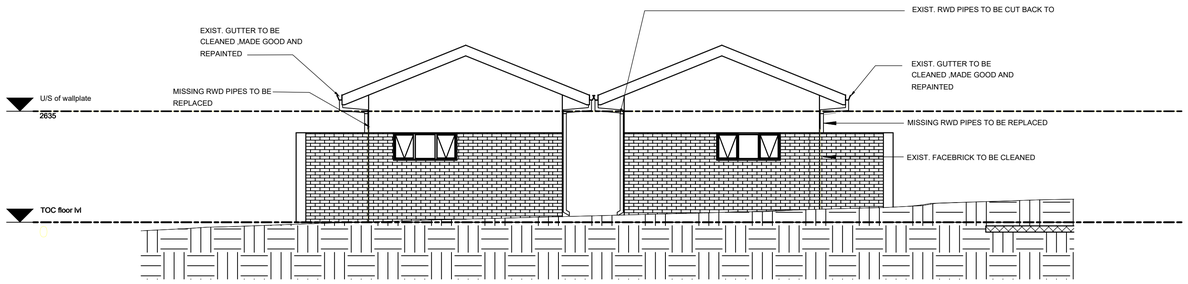

REFURBISHED BATHROOMS - ELEVATION 2
SCALE 1:50

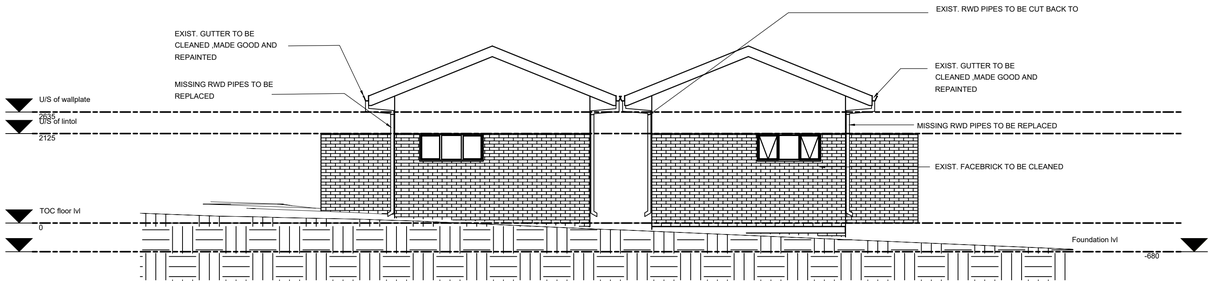

REFURBISHED BATHROOMS - ELEVATION 3
SCALE 1:50

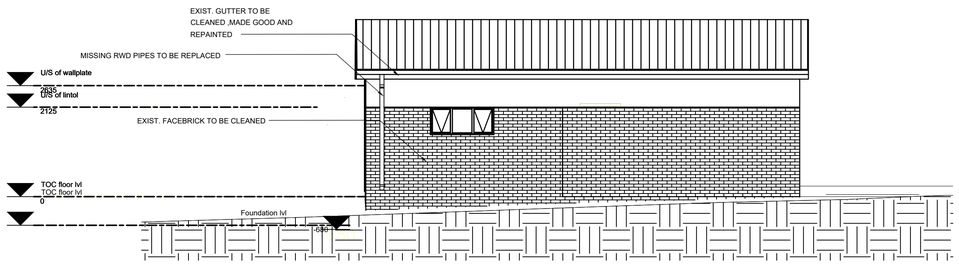

REFURBISHED BATHROOMS - ELEVATION 1
SCALE 1:50

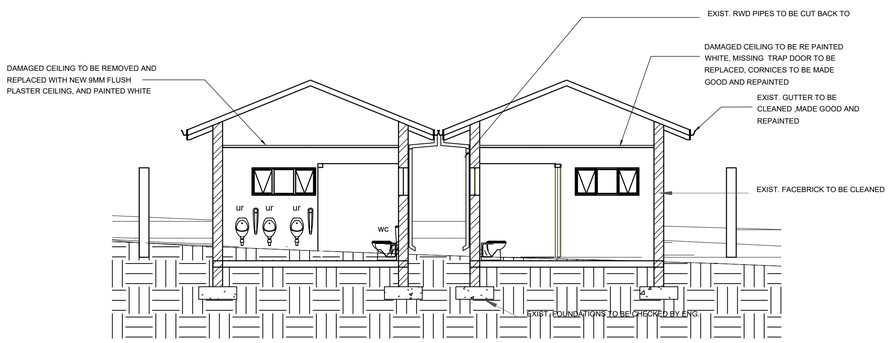

REFURBISHED BATHROOMS - SECTION A-A
SCALE 1:50

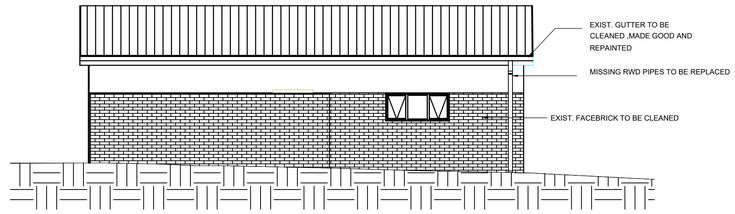

REFURBISHED BATHROOMS - ELEVATION 4
SCALE 1:50

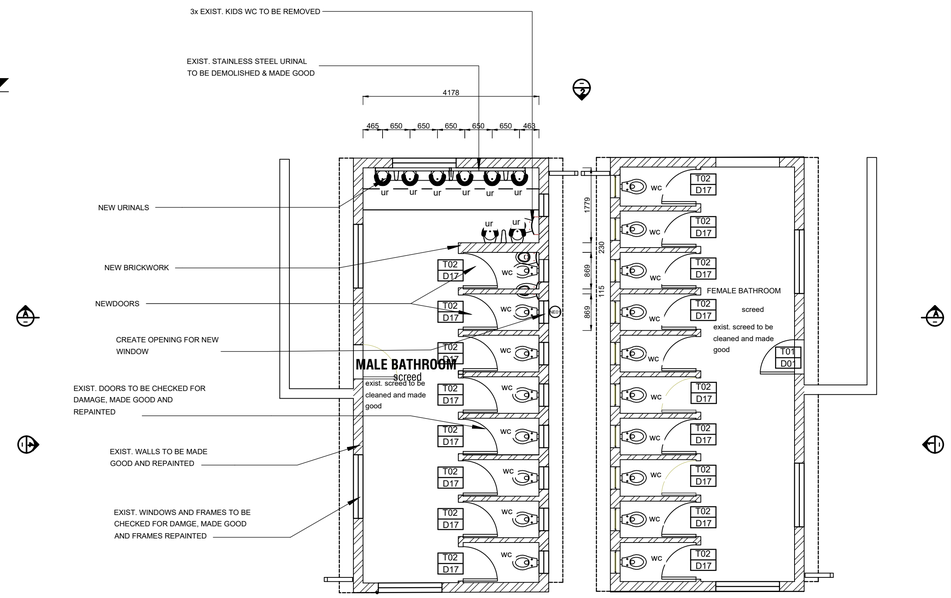

FLOOR PLAN
SCALE 1:50

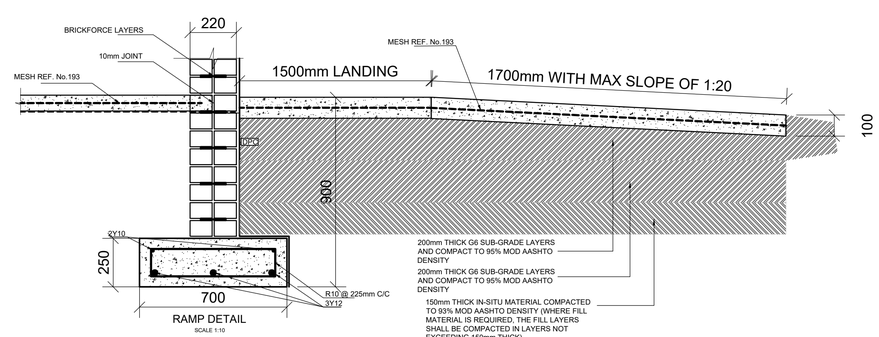

RAMP DETAIL
SCALE 1:10

NOTES :

COPYRIGHT NOTICE

REV	DATE	DESIGN	DRAWN	DESCRIPTION
A	30.10.2023	T LKALAKA	C MBHELE	ISSUED FOR TENDER PURPOSES

RAMONOKANE PRIMARY SCHOOL

FOR:

LIMPOPO PROVINCIAL GOVERNMENT REPUBLIC OF SOUTH AFRICA
DEPARTMENT OF EDUCATION

IMPLIMENTED BY:

THE MVULA TRUST
A leading developmental NGO

REFURBISHED BATHROOMS - FOUNDATION DETAILS

SCALE: AS SHOWN

PROJECT	DRAWING NUMBER	REVISION
RPS	DWG-ST-203	A

INFO | COUNCIL | TENDER | CONSTRUCTION

DATE: 30/10/2023 | DRAWN BY: VM