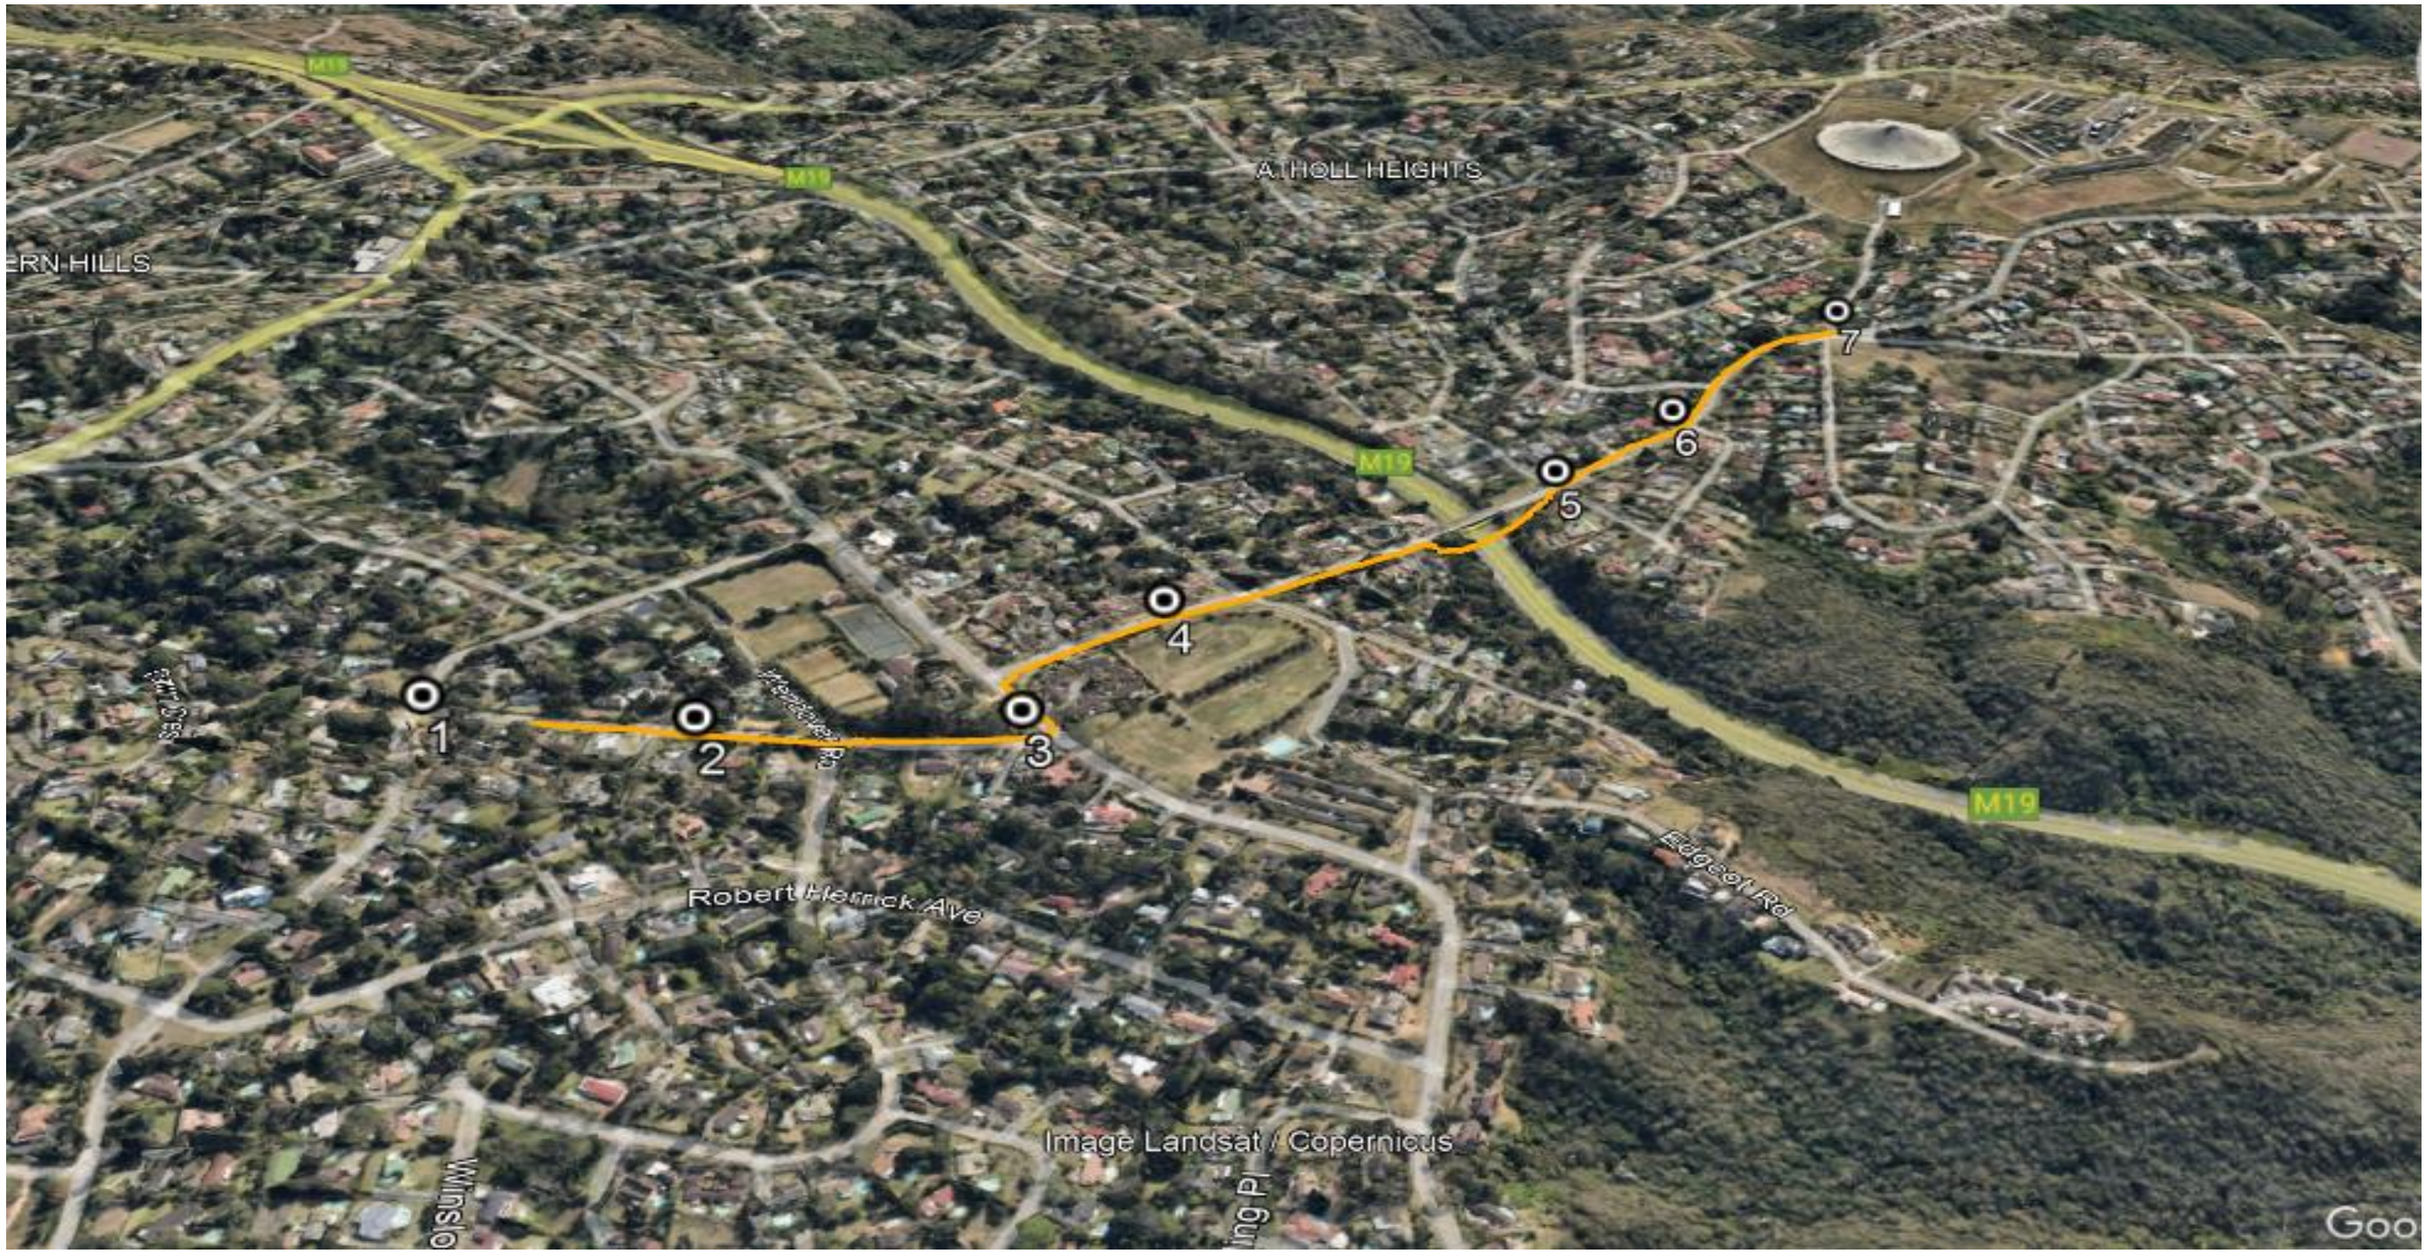

Rev No.	Date	Amendments/ Version	Signature
	24/11/2023	0	

Plot 70 1463 Tienie Street
Andeon Zandfontein
Pretoria
PO Box 2856
Rosslyn I 0200
Tel: 012 372 3023
Fax: 086 241 3304
Email: admin@earthinv.co.za

EARTHINVLAB

Designed By.	BM	**Project Title: GEOTECHNICAL INVESTIGATIONS FOR SOUTHERN AQUADUCT TRUNKLINE DURBAN HEIGHTS TO HIGH WYCOMBE ROAD**	**Scale** 1: 2000	**Job No.** EIL _324.3	**Authority:** ETHEKWINI MUNICIPALITY
Checked By.	BM				
Drawn By.	BM	**Drawing Title: TEST PIT POSITIONS MAP**	**Drawing No.**	**File No** EIL _324.3	**Area:** RESERVOIR HILLS