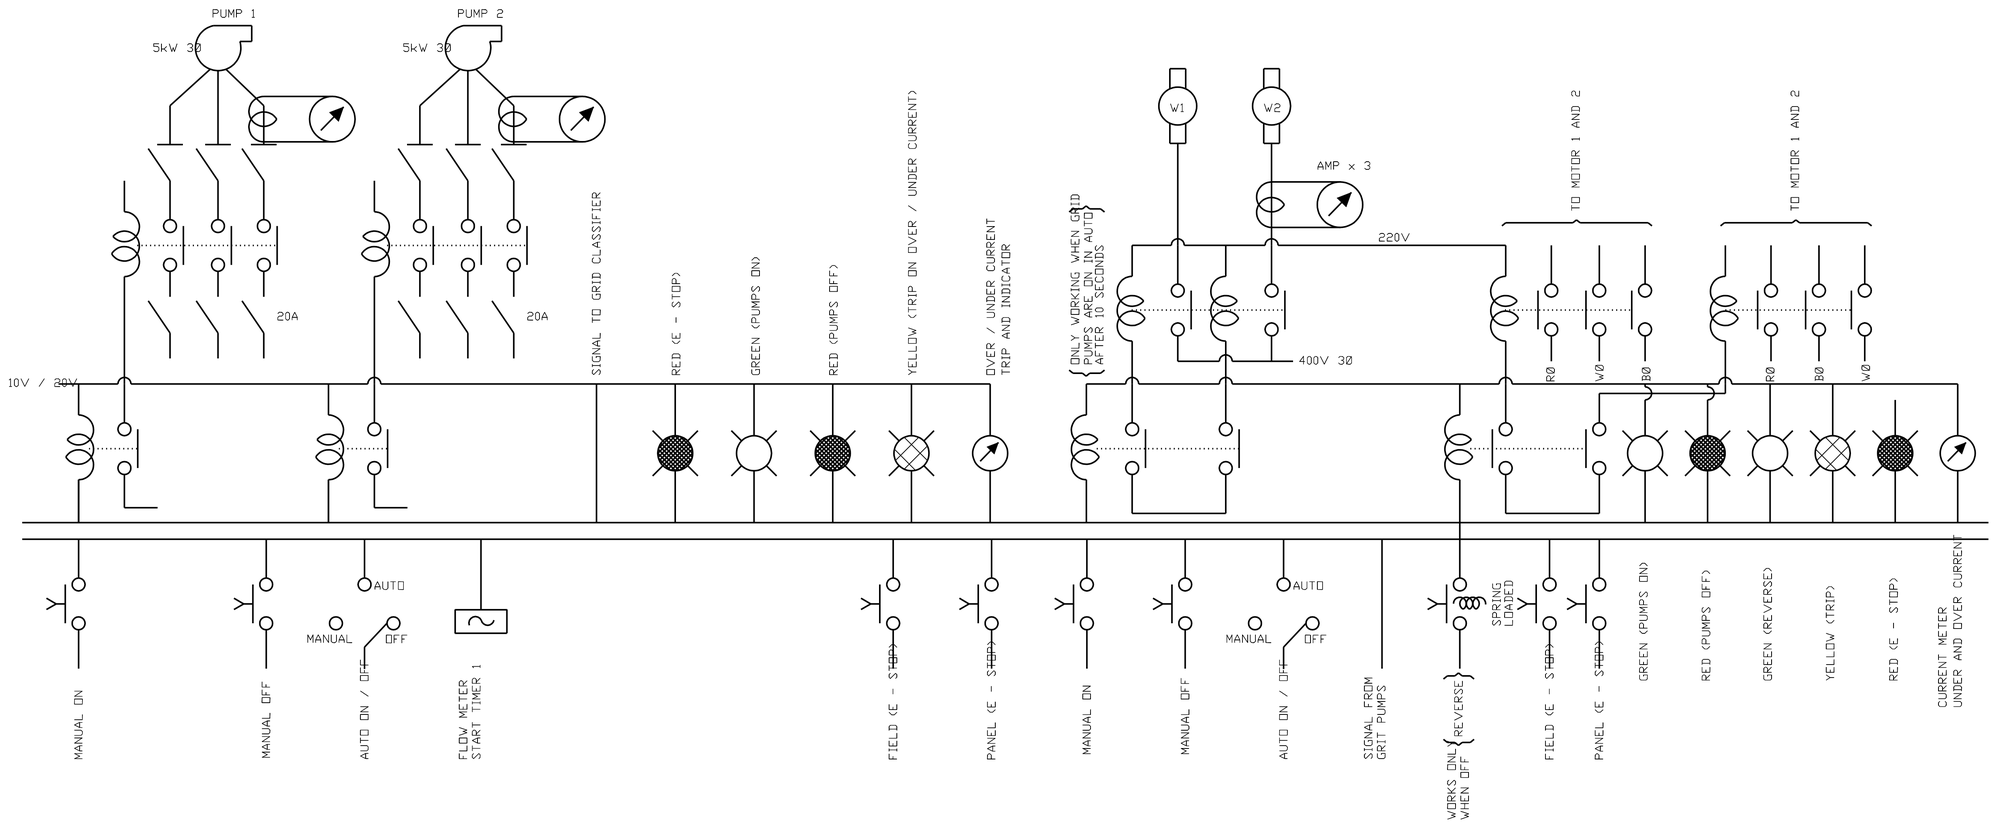

NOTES:

LOCAL MUNICIPALITY: MAP

SPONSOR & REGULATOR: DWS

ISSUE FOR TENDER

0 100

100 MILLIMETRES ON ORIGINAL DRAWING

(A) BEFORE CONTRACT COMMENCES

(A) AFTER CONSTRUCTION CONTRACT HAS COMMENCED

Nr.	DATE	AMENDMENTS
(T1)	2025-05-05	ISSUED FOR TENDER

COPYRIGHT IS VESTED IN V3 CONSULTING ENGINEERS IN TERMS OF THE COPYRIGHT ACT (ACT 98 OF 1978)

CLIENT / IMPLEMENTING AGENT

vaal central water naturally

V3 CONSULTING ENGINEERS
T: +27 51 045 1950
Suite 31, Nobel House, 196 Nelson Mandela Road, Brandwag, Bloemfontein, 9301
CESA

Ingcali Consulting Engineers cc.
Reg. No. 2000/005103/23
Tel Number : 051 – 430 5435
37 Brill Street
Westdene
Bloemfontein
9301

PROJECT

TSHIAME WWTW REFURBISHMENT

DRAWING DESCRIPTION

NOTE : 5 AND 6
INLET WORKS - GRIP PUMPS & GRIT CLASSIFIER

DRAWING NO. 10909001-8004

REVISION (T1)

DESIGNED:	AEL	CHECKED: ECSA PR No:	AEL
DRAWN:	AM	SCALE: AS SHOWN	NTS
APPROVED: ECSA PR No: 940486	AEL	INCEPTION DATE:	27/01/2025
FILE PATH:			