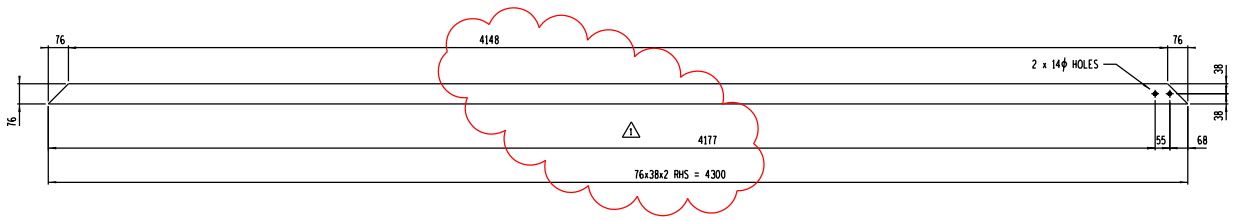

2-RECTANGULAR HOLLOW SECTION REQ'D AS DRAWN FB1
1:20

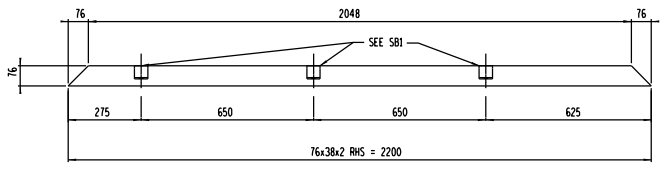

1-RECTANGULAR HOLLOW SECTION REQ'D AS DRAWN FB2
1:20

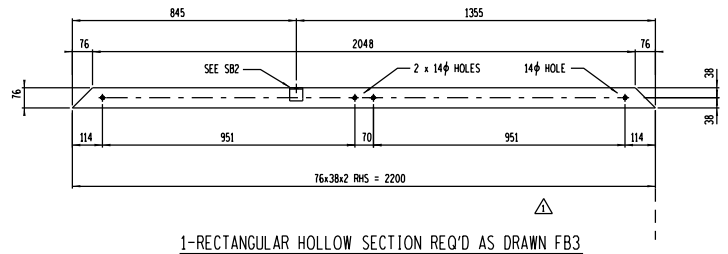

1-RECTANGULAR HOLLOW SECTION REQ'D AS DRAWN FB3
1:20

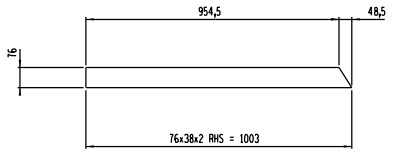

2-RECTANGULAR HOLLOW SECTION REQ'D AS DRAWN FB4
1:20

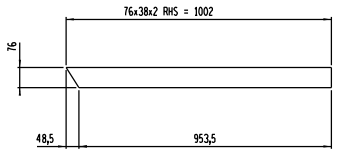

2-RECTANGULAR HOLLOW SECTION REQ'D AS DRAWN FB5
1:20

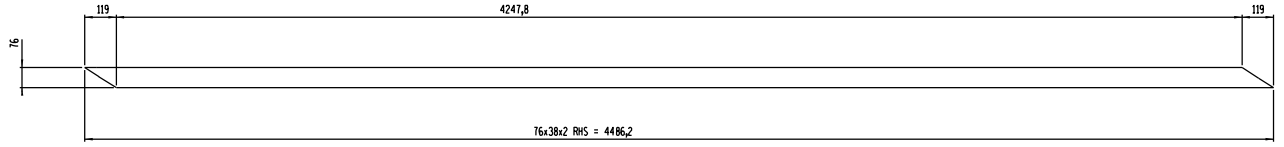

2-RECTANGULAR HOLLOW SECTION REQ'D AS DRAWN FB6
1:20

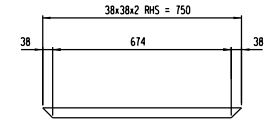

2-RECTANGULAR HOLLOW SECTION REQ'D AS DRAWN FB11
1:20

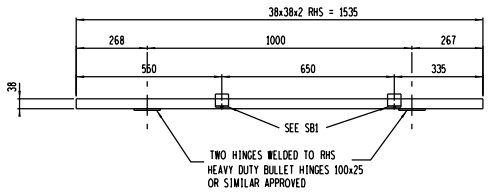

1-RECTANGULAR HOLLOW SECTION REQ'D AS DRAWN FB7
1:20

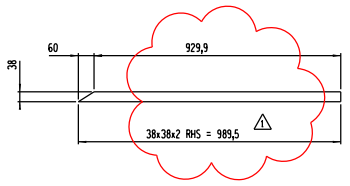

1-RECTANGULAR HOLLOW SECTION REQ'D AS DRAWN FB8
1:20

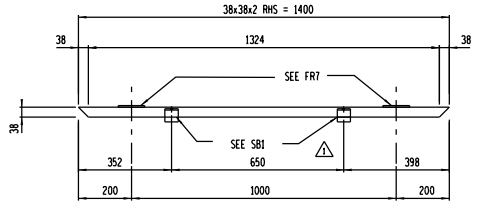

1-RECTANGULAR HOLLOW SECTION REQ'D AS DRAWN FB9
1:20

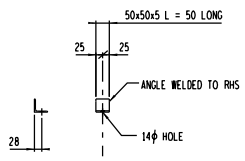

15-MAIN ANGLE REQ'D AS DRAWN SB1
1:20

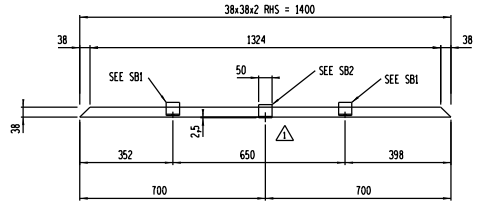

1-RECTANGULAR HOLLOW SECTION REQ'D AS DRAWN FB10
1:20

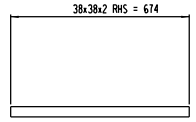

1-RECTANGULAR HOLLOW SECTION REQ'D AS DRAWN FB12
1:20

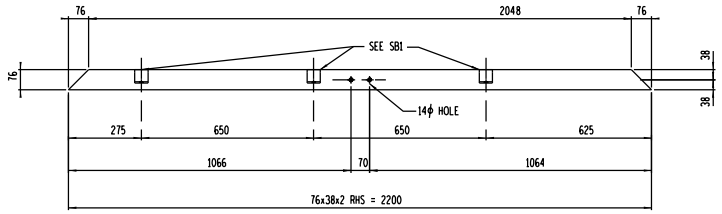

1-RECTANGULAR HOLLOW SECTION REQ'D AS DRAWN FB13
1:20

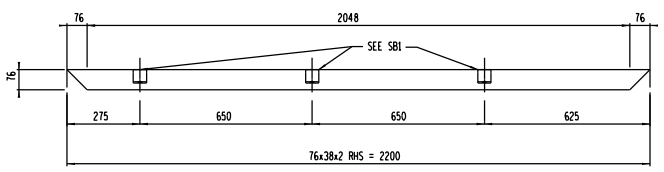

1-RECTANGULAR HOLLOW SECTION REQ'D AS DRAWN FB14
1:20

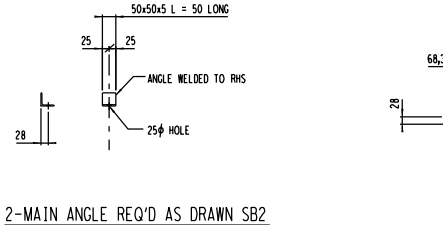

2-MAIN ANGLE REQ'D AS DRAWN SB2
1:20

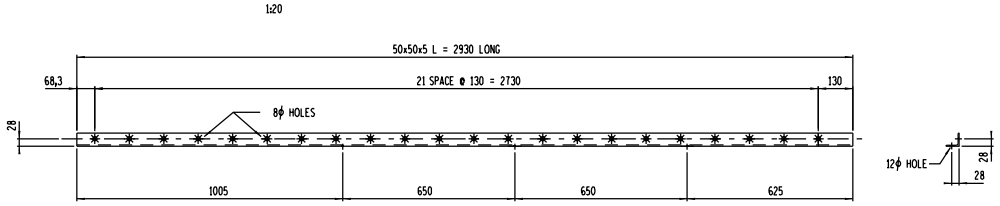

3-MAIN ANGLE REQ'D AS DRAWN SB2
1:20

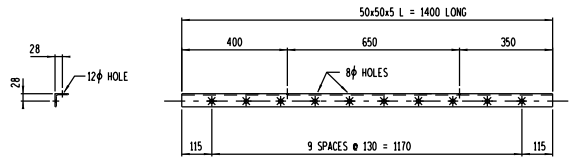

2-MAIN ANGLE REQ'D AS DRAWN SB3
1:20

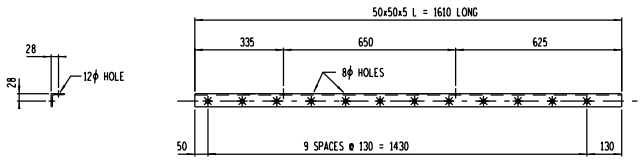

1-MAIN ANGLE REQ'D AS DRAWN SB4
1:20

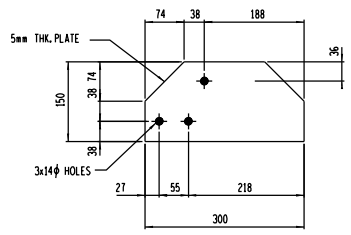

4-PLATE REQ'D AS DRAWN PB1
1:5

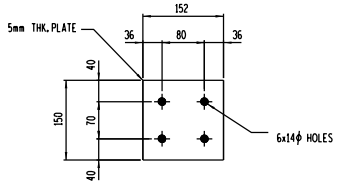

2-PLATE REQ'D AS DRAWN PB2
1:5

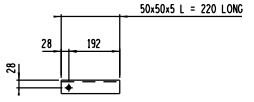

16-MAIN ANGLE REQ'D AS DRAWN GB3
1:20

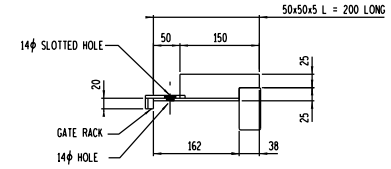

ELEVATION

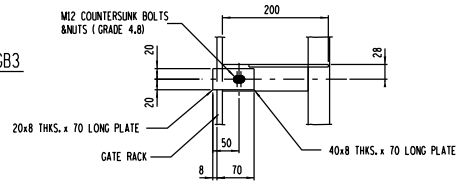

PLAN

16-MAIN ANGLE REQ'D AS DRAWN GB4
1:10

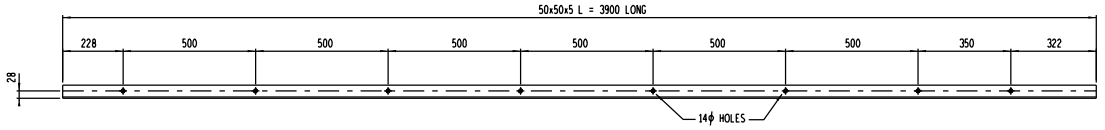

1-MAIN ANGLE REQ'D AS DRAWN GB1
1:20

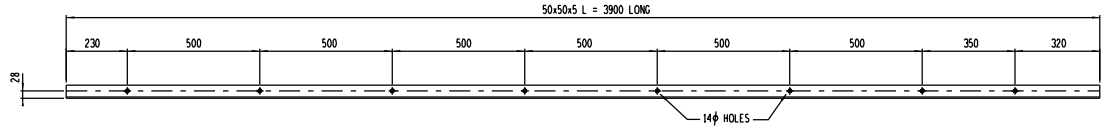

1-MAIN ANGLE REQ'D AS DRAWN GB2
1:20

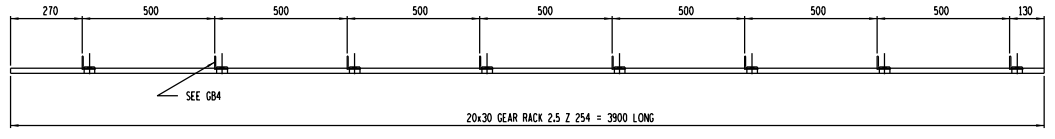

1-MAIN GEAR RACK REQ'D AS DRAWN GB5
1:20

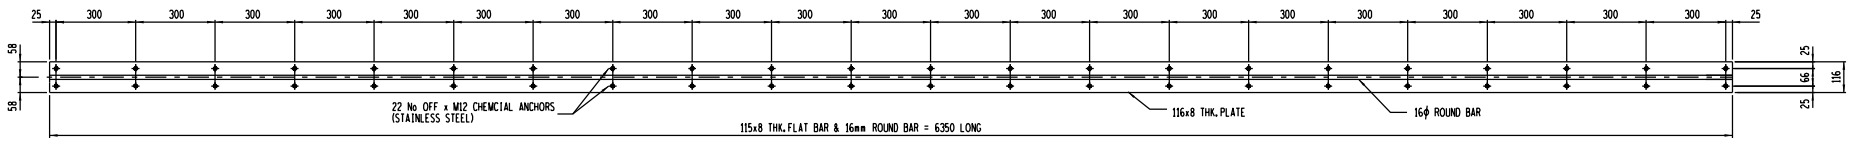

2-MAIN ANGLE REQ'D AS DRAWN GB7
1:20

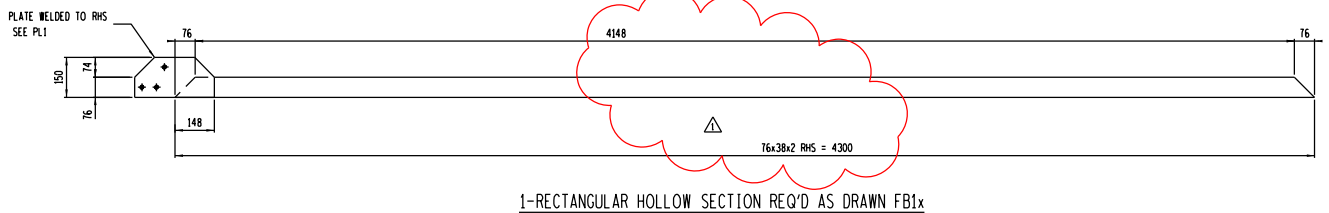

1-RECTANGULAR HOLLOW SECTION REQ'D AS DRAWN FB1x
1-RECTANGULAR HOLLOW SECTION REQ'D TO OPPOSITE HAND FB1Ax
1:20

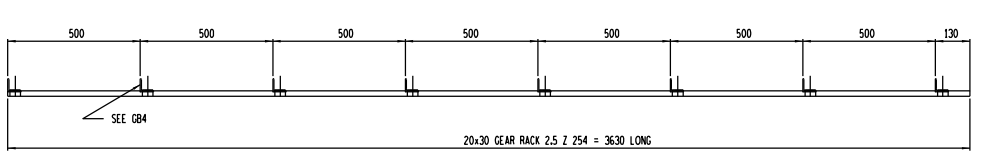

1-MAIN GEAR RACK REQ'D AS DRAWN GB6
1:20

REV	REVISION DESCRIPTION	BY	CHKD	AUTH	DATE	REFERENCE DRAWINGS
1	DIMENSIONS & DRAWING TITLE REVISED					

APPROVED BY	A MANELI
DATE	23/06/2021
CHECKED BY	DBN
DATE	21/06/2021
DRAWN BY	PAUL DOYLE
DATE	09/06/2021
SCALE	

Eskom Transmission

ESKOM HOLDINGS LIMITED
REG NO.
2002/015527/30

SECURITY FENCE

8,6m NON-LETHAL SLIDING GATE - MIDDLE
STEELWORK DETAILS

©

SHEET NUMBER	REVISION
3	1

0.54/10230

SIZE A0