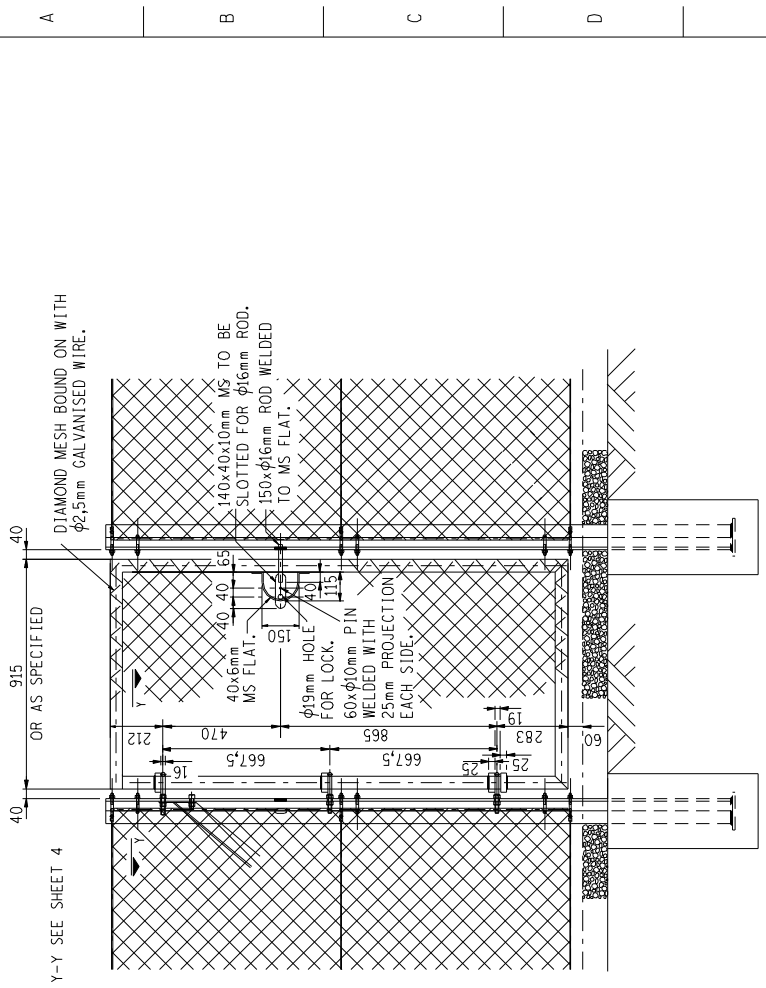

GATE POST (CGP.)
AND STRUT

GATE POST (CGP.)
AND STRUT

PERSONNEL GATE

GATE TYPE 'A'

SCALE 1:10

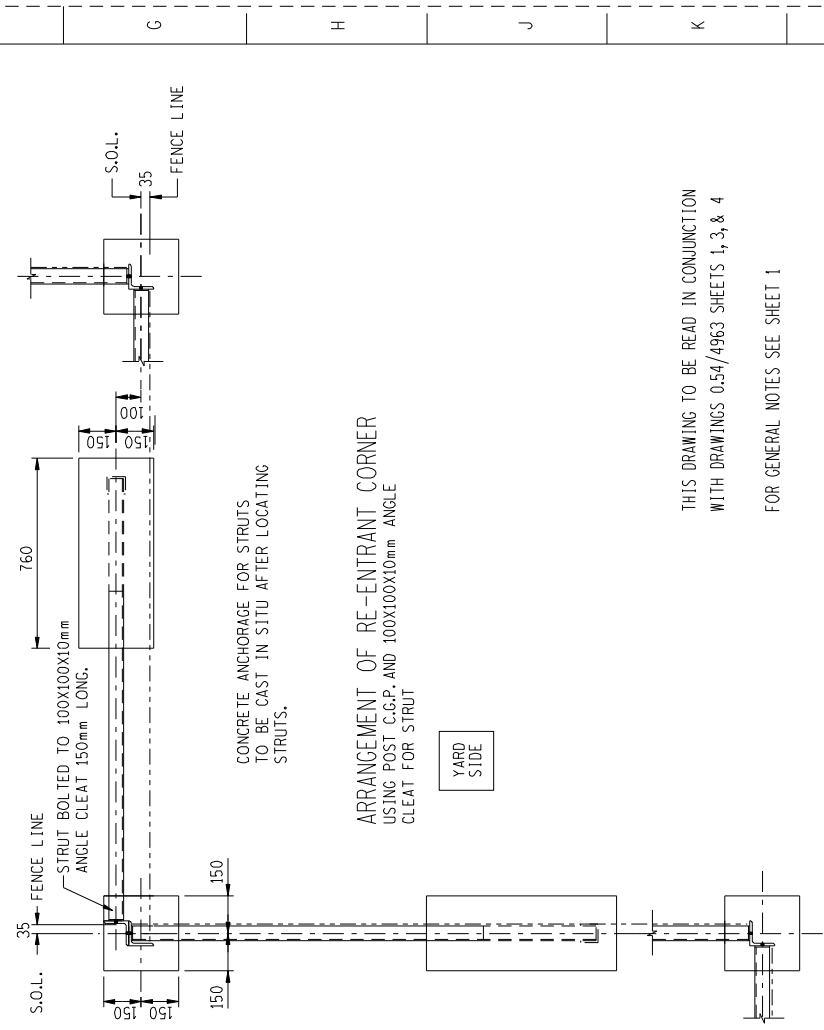

ARRANGEMENT OF RE-ENTRANT CORNER
USING POST C.G.P. AND 100X100X10mm ANGLE
CLEAT FOR STRUT

THIS DRAWING TO BE READ IN CONJUNCTION
WITH DRAWINGS 0.54/4963 SHEETS 1, 3, & 4

FOR GENERAL NOTES SEE SHEET 1

REV	DATE	AUTH	REVISION/REVISIES	BY	CHKD	REFERENCE DRAWINGS
						4963 sh 4 FENCE GATE HINGE DETAILS
						4963 sh 3 FENCE POSTS DETAILS
0			FIRST ISSUE / EERSTE UITREIKING			4963 sh 1 FENCE END DETAILS
DRG.TEK REGISTR			INDEX REF/INDEKSVERW			0.54/

TRANSMISSION
SUBSTATION
TECHNOLOGY
DEPARTMENT

ESKOM

HV YARD SAFETY FENCE
WITH STEEL POSTS ARRANGEMENT
GATE DETAILS

CHKD NAGES	D.SENEKAL	DEC. 1995	
DRAWN DETEKEN		NOV. 1995	APPROVED M vd ENDE
SCALE SKAAL	1:15		95 12 06

GOEDGEKEUR

0.54/4963 SHEET 2 REV 0

PLOT SCALE 150:1
CAD DRAWING NAME: HVFENCE2.DGN
C.A.D REFERENCE No. MAITS0.54/395 L000JR04P01

SIZE GROOTTE A1L

FOR SECTION Y-Y SEE SHEET 4

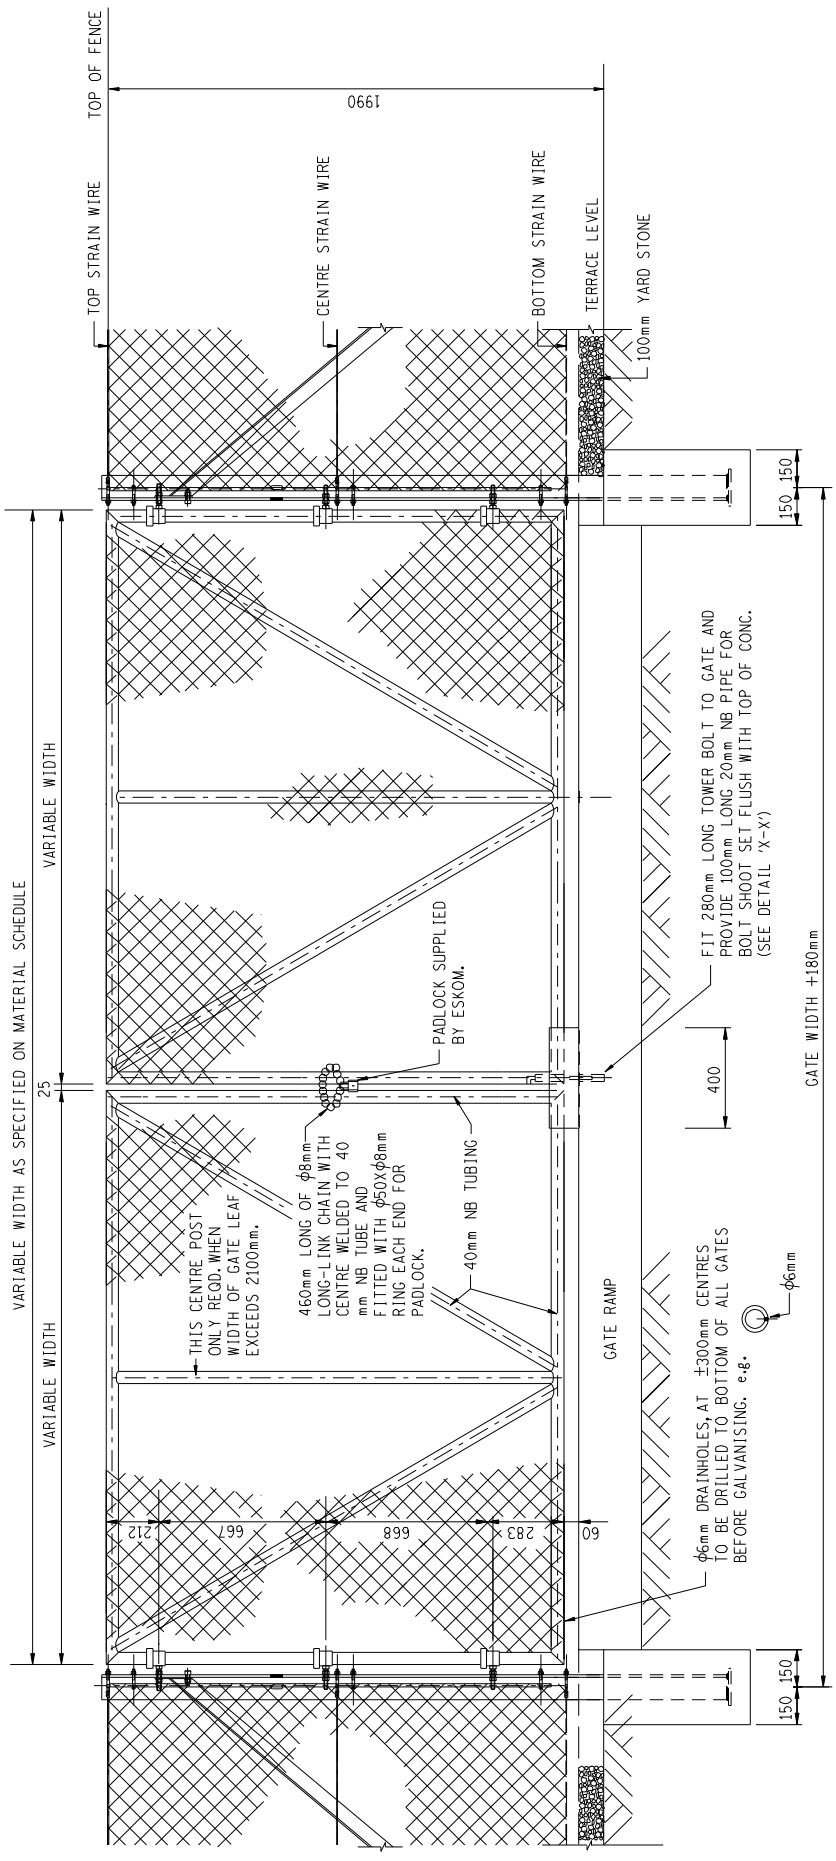

GATE POST (CGP.)
AND STRUT

GATE TYPE 'B'

(HINGES SHOWN ARE USED WHEN GATE LEAF EXCEEDS 1830mm
IN WIDTH, WHEN GATE LEAVES ARE 1830mm OR LESS HINGE
ARRANGEMENTS ARE THE SAME AS FOR GATE TYPE 'A'.

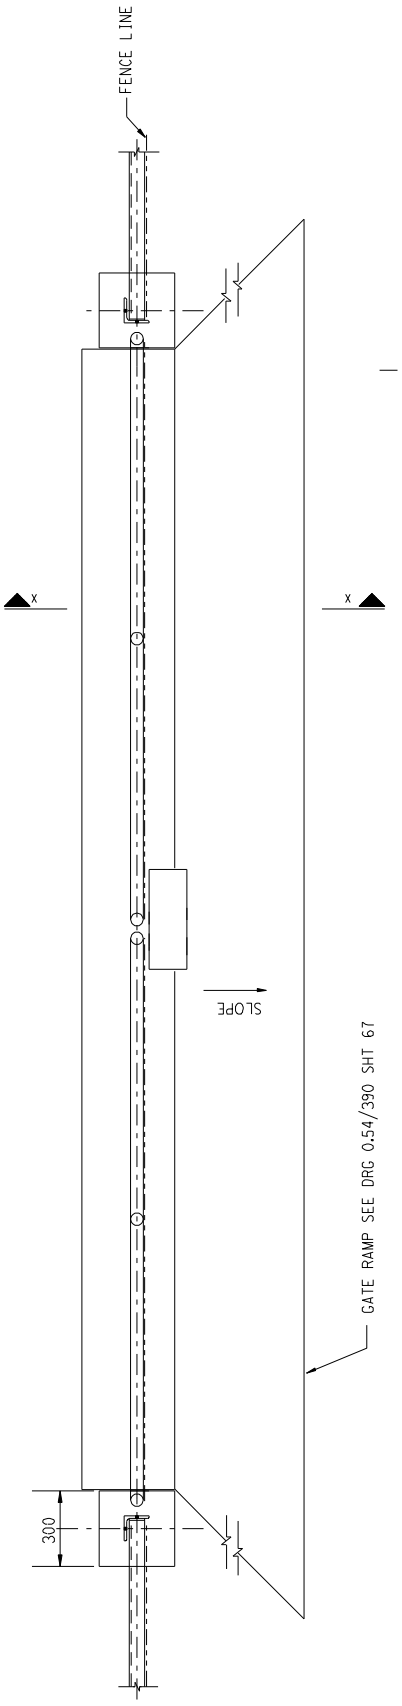

PLAN

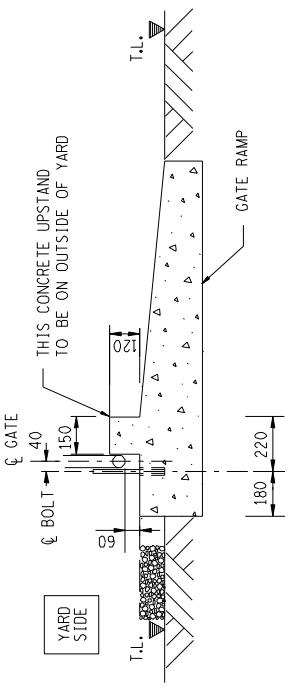

SECTION X-X

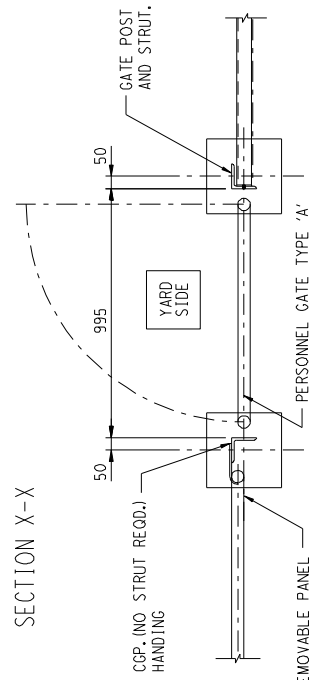

ARRANGEMENT OF POST WITH PERSONNEL
GATE ADJACENT TO REMOVABLE PANEL

ARRANGEMENT OF FENCE TEE-OFF

Document Produced by deskPDF Unregistered :: http://www.docudesk.com