Document Produced by deskPDF Unregistered ... http://www.docudesk.com

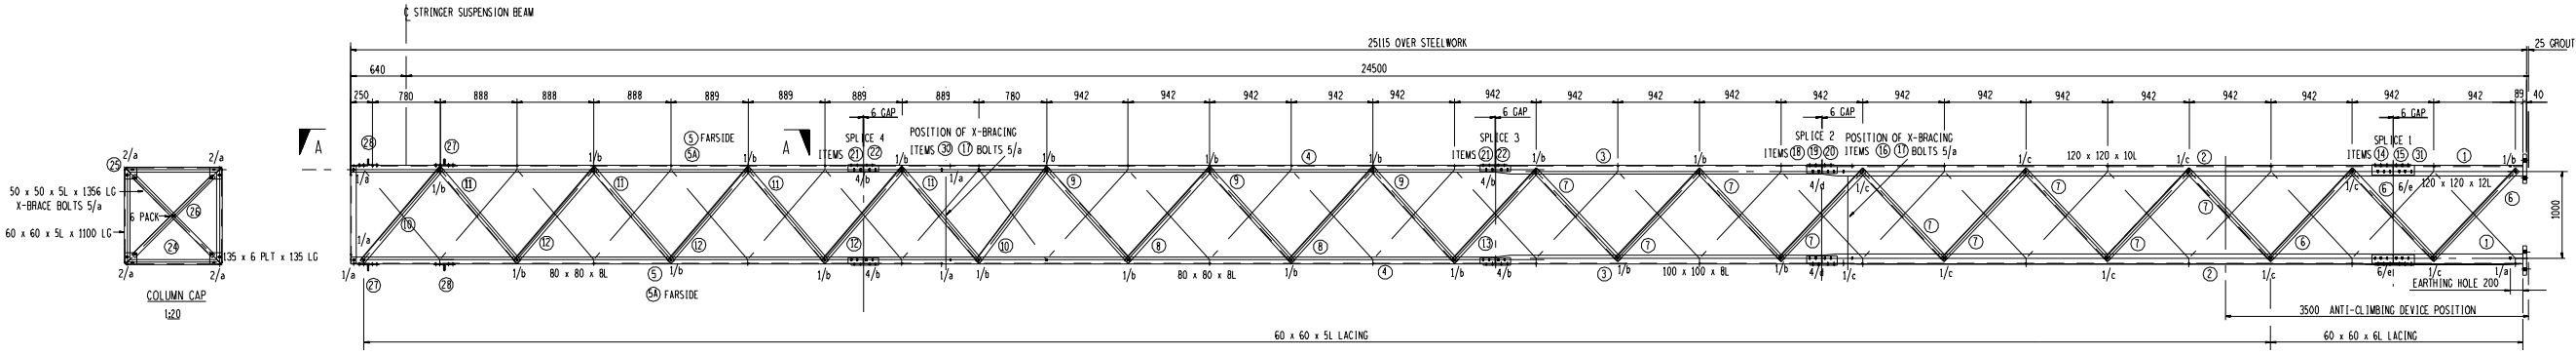

COLUMN ASSEMBLY DETAIL
1:30

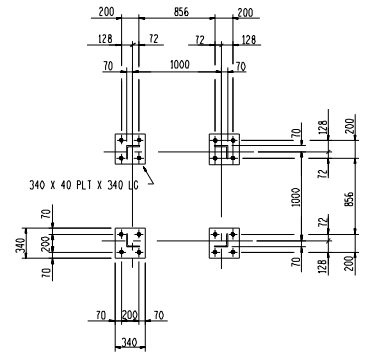

BASE LAYOUT
1:30

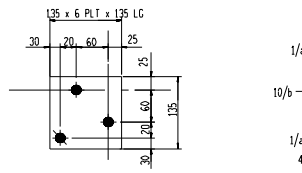

4-GUSSET PLATES REQ'D AS DRAWN MKD 25
1:5

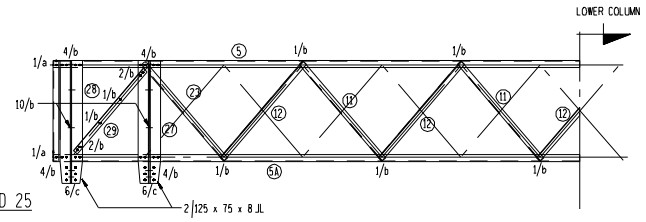

VIEW ON A-A
1:20

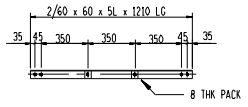

2-LACINGS REQ'D AS DRAWN MKD 29
1:20

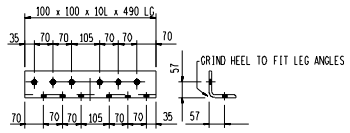

4-SPLICE ANGLES REQ'D AS DRAWN MKD 14
1:10

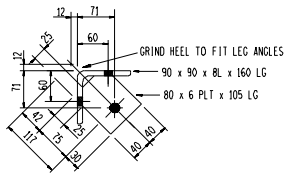

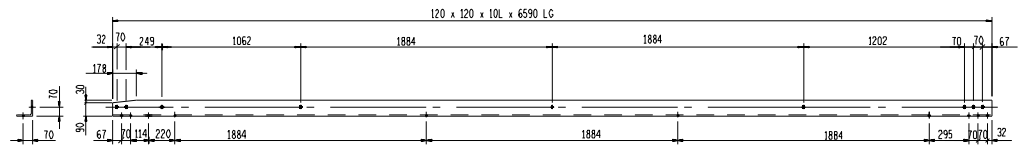

4-LEG ANGLES REQ'D AS DRAWN MKD 2
1:20

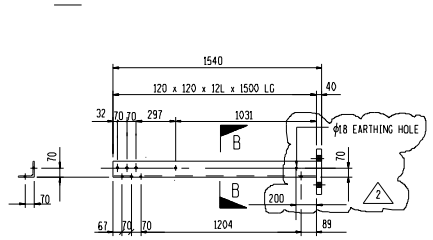

4-LEG ANGLES REQ'D AS DRAWN MKD 1
1:20

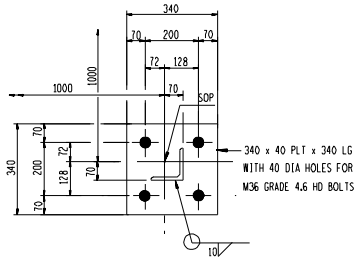

ENLARGED SECTION B-B
1:10

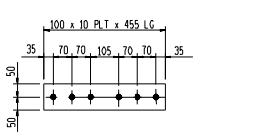

8-SPLICE PLATES REQ'D AS DRAWN MKD 15
1:10

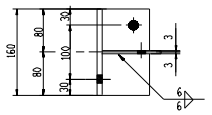

4 -X-BRACING BRACKETS REQ'D AS DRAWN MKD 16
1:5

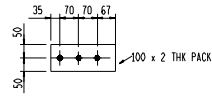

8-PACKS REQ'D AS DRAWN MKD 31
1:10

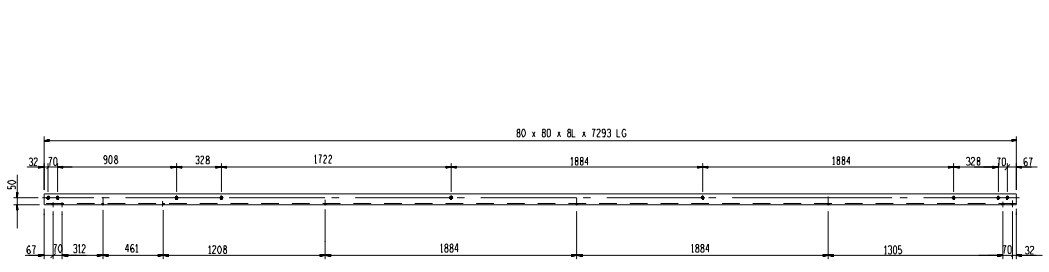

4-LEG ANGLES REQ'D AS DRAWN MKD 4
1:20

4-LEG ANGLES REQ'D AS DRAWN MKD 3
1:20

4-SPLICE ANGLES REQ'D AS DRAWN MKD 18
1:10

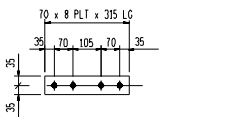

8-SPLICE PLATES REQ'D AS DRAWN MKD 19
1:10

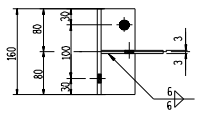

4 -X-BRACING BRACKETS REQ'D AS DRAWN MKD 30
1:5

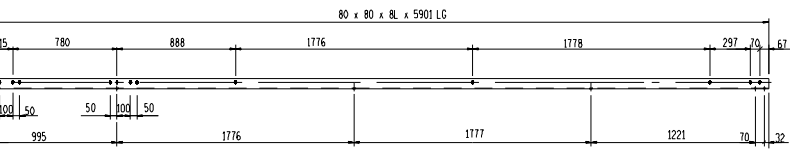

2-LEG ANGLES REQ'D AS DRAWN MKD 5A
1:20

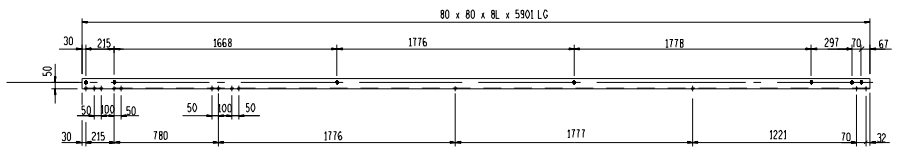

2-LEG ANGLES REQ'D AS DRAWN MKD 5
1:20

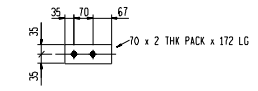

8- PACKS REQ'D AS DRAWN MKD 20
1:10

BOLT SCHEDULE			
***	STRENGTH GRADE 4.6		***
MARK	TYPE	NO OFF	LENGTH
a	M16	45	35
b	M16	202	40
c	M16	64	45
d	M16	32	50
e	M16	48	55

NOTES ON BOLTS:
1) BOLTS TO BE SUPPLIED WITH NUT AND WASHER.
2) BOLTS ERECTED WITH HEAD TO INSIDE PREFERED.
3) WASHER TO BE PLACED UNDER NUT.
4) ALL BOLTS TO BE GALVANISED.
5) BOLT POSITIONS INDICATED THUS: NO OFF/MARK eg. 6/a
6) BOLT TIGHTENING: 'SNUG TIGHT' USING STANDARD PODGER SPANNER OR IMPACT WRENCH.

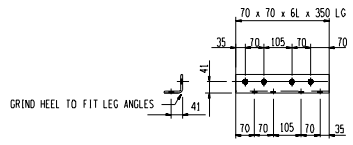

8-SPLICE ANGLES REQ'D AS DRAWN MKD 21
1:10

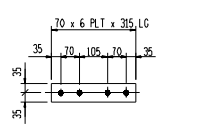

16-SPLICE PLATES REQ'D AS DRAWN MKD 22
1:10

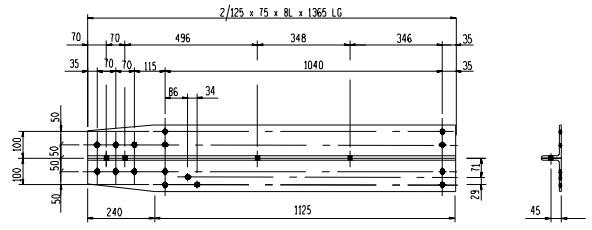

2-STRINGER BEAM CONNECTION ANGLES MKD 28
1:10

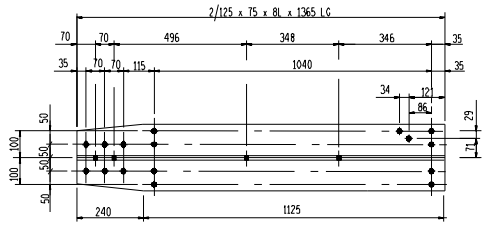

2-STRINGER BEAM CONNECTION ANGLES MKD 27
1:10

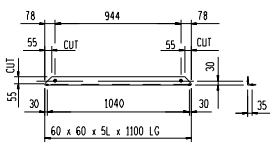

4-COLUMN CAP ANGLES REQ'D AS DRAWN MKD 24
1:20

COLUMN TYPE	NC9
MASS OF STEELWORK (BOLTS EXCLUDED)	2501 kg
MASS OF GRADE 4.6 BOLTS	50 kg

LACING / BRACING SCHEDULE

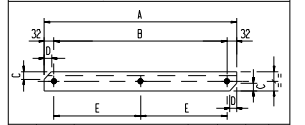

MARK	NO OFF	TYPE	A	B	C	D
6	12	60 x 60 x 6	1438	1374	0	0
7	36	60 x 60 x 5	1438	1374	0	0
8	8	60 x 60 x 5	1467	1403	0	0
9	12	60 x 60 x 5	1467	1403	18	18
10	5	60 x 60 x 5	1364	1300	0	0
11	14	60 x 60 x 5	1432	1368	18	18
12	12	60 x 60 x 5	1432	1368	0	0
13	4	60 x 60 x 5	1452	1388	0	0
		ITEM 23 TO BE CROPPED AS SHOWN - RIGHT HAND SIDE				
23	2	60 x 60 x 5	1432	1368	17	17
		BRACING	A	B	E	
17	4	50 x 50 x 5	1442	1378	689	
26	2	50 x 50 x 5	1342	1278	639	

NOTES

UNLESS OTHERWISE NOTED :
1) QUANTITIES SHOWN ARE FOR ONE COLUMN ONLY.
2) ALL STRUCTURAL STEEL TO BE GRADE 300W.
3) ALL STEELWORK TO BE HOT DIP GALVANIZED TO S.A.B.S. 763.
4) ALL HOLES TO BE 18 DIAMETER.
5) OPEN HOLES AND SITE BOLTS INDICATED THUS: ✦ ⊣⊢
6) THE CONTRACTOR SHALL SUPPLY ALL NUTS, BOLTS, WASHERS, ETC, REQUIRED FOR ERECTION.
7) H.D. BOLTS SUPPLIED UNDER SEPARATE CONTRACT.
8) ALL PORTIONS OF WELDED JOINTS, NOT SEALED BY STRUCTURAL WELD, SHALL BE SEAL WELDED.
9) ALL MARKS TO BE STAMPED ONTO STEELWORK AND SHALL BE CLEARLY LEGIBLE AFTER GALVANIZING.
10) ALL MARKS TO BE PREFIXED : 4ET
11) LIMITATIONS OF GENERAL USAGE-
THESE STRUCTURES HAVE BEEN DESIGNED TO SAFELY WITHSTAND THE FOLLOWING LOADING CONDITIONS:
A) CONDUCTOR SUSPENSION LOAD OF 4,5KN PER PHASE.
B) WIND LOADS RESULTING FROM A FREE STREAM VELOCITY PRESSURE (qz) OF 1000 Pa AS DEFINED IN CLAUSE 4.5.3 OF SABS 0160-1980. THIS DESIGN PRESSURE IS APPLICABLE FOR TERRAIN CATEGORY 2 LOCATIONS THROUGHOUT SOUTH AFRICA, WITH THE EXCEPTION OF THE AREA BOUNDED BY THE TOWNS OF UPINGTON, KIMBERLEY, COLESBURG AND LAINSBURG INCLUSIVE. WHERE THE STRUCTURES ARE TO BE LOCATED WITHIN THIS AREA, OR ANYWHERE WITHIN SOUTH AFRICA AT A TERRAIN CATEGORY 1 LOCATION (ie. IN A SEVERELY EXPOSED LOCATION), APPROVAL TO USE THESE STRUCTURES MUST BE OBTAINED FROM ESCOM'S CIVIL ENGINEERING DIVISION.

REV	AUTH MAG	DATE DATUM	REVISION/REVISIES INDEX REF/INDEXSIEN	52 & 59	BY DEAN	CHKD NAGES	REFERENCE DRAWINGS VERWYSINGSTEKENINGE
2	R.v.d.E.		MEMBER MK.) CHANGED			A.D.	D.D.	3541 EARTHWIRE PEAK
1	D.D.		AS BUILD REVISION.					3542 ANTI-CLIMBING DEVICE
0			FIRST ISSUE / EERSTE UITREIKING					
DRG/TEC REGISTR								
	M MEINTJES							
	J SCOTT							
CHKD NAGES								
DRAWN GETEKEN	A.D.							
SCALE SKAAL	AS SHOWN							

SOUTH AFRICA
SUID AFRIKA

ESCOM ● EVKOM

400 kV YARD STEELWORK

ASSEMBLY AND DETAILS OF STRINGER SUSPENSION COLUMN TYPE NC9

APPROVED

GOEDGEKEUR

0·54/3538

REV 2

THIS DRAWING HAS BEEN CREATED ON A C.A.D. SYSTEM. ANY AMENDMENT MUST BE EFFECTED ON THE SAME SYSTEM. C.A.D. REFERENCE No [003 , 164] 035384000 . ROT ; 1

SIZE GROOTTE A0L