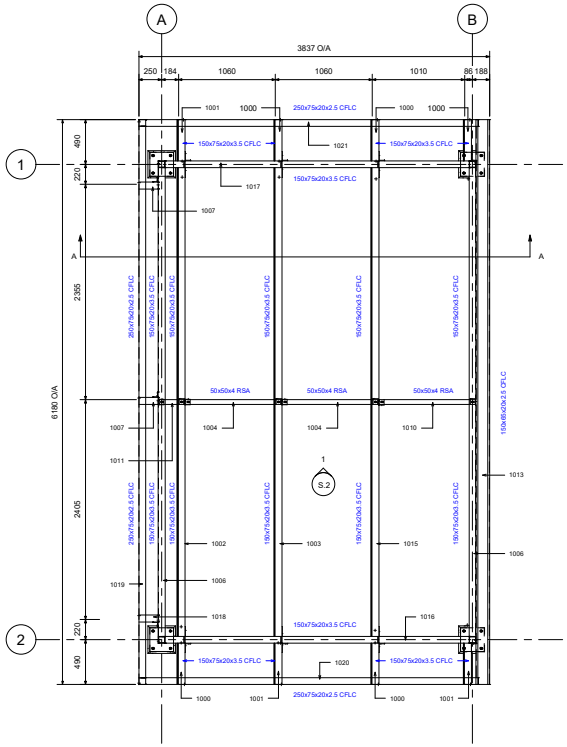

1 ROOF PLAN
1 : 25

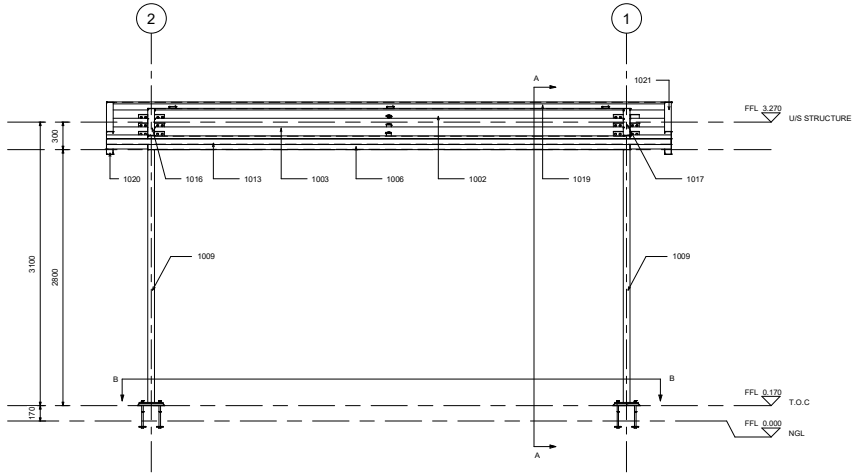

2 FRONT ELEVATION
1 : 25

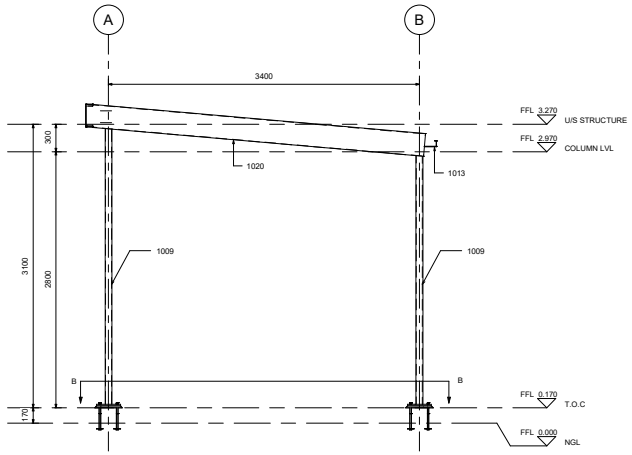

3 SIDE ELEVATION
1 : 25

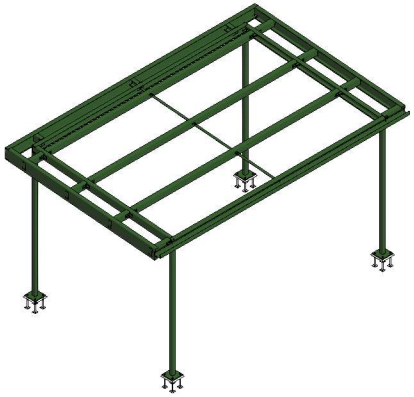

4 ISOMETRIC VIEW

REVISIONS					
REV	DATE	BY	DESCRIPTION	CHK	APD

NOTES

1. ABRASIVE BLAST CLEAN TO SA - 2 1/2 ALL STEELWORK. APPLY WITHIN 4 HOURS OF CLEANING APPROVED PRIMER AND PAINT

2. USE LINCOLN GREEN / ALOE FOR BOTH THE SHEETING AND STRUCTURAL STEEL AND NOT TRAFFIC GREEN.

COMPANY

IMC ENGINEERING CREATIVES

DRAWN BY: E TERBLANCHE

SIGNATURE: ..... DATE: ..... DESIGN BY

SIGNATURE: ..... DATE: ..... CHECKED BY

SIGNATURE: ..... DATE: ..... PROJECT MANAGER

AREA OF JURISDICTION: JOHANNESBURG

DESCRIPTION OF PROJECT: STANDBY GENERATOR

DRAWING TITLE: GENERAL ARRANGEMENT OF STEEL COVER DETAILS, PLANS, SECTIONS, ELEVATIONS & DETAILS

CLIENT APPROVAL: INITIALS AND SURNAME SIGNATURE DATE

CONTRACT No. :

OHS APPROVAL: INITIALS AND SURNAME SIGNATURE DATE

PROJECT No. :

SCALE : AS SHOWN

PROJECT STATUS: GENERAL ARRANGEMENT (DRAWING) / ENGINEERS (DRAWING) / MANUFACTURING (DRAWING) / AS BUILT (DRAWING)

PROJECT ENGINEER: INITIALS AND SURNAME SIGNATURE & Pr Eng NUMBER DATE

COPYRIGHT RESERVED. NO USE, NOR REPRODUCTION NOR DUPLICATION THERE OF MAY OCCUR WITHOUT THE WRITTEN CONSENT OF THE COMPANY HEAD

REMARKS:

ORIGINAL PAPER SIZE: A1

DRAWING NO: R0 61270/201

SHEET NO: 1 OF 1

REVISION 0