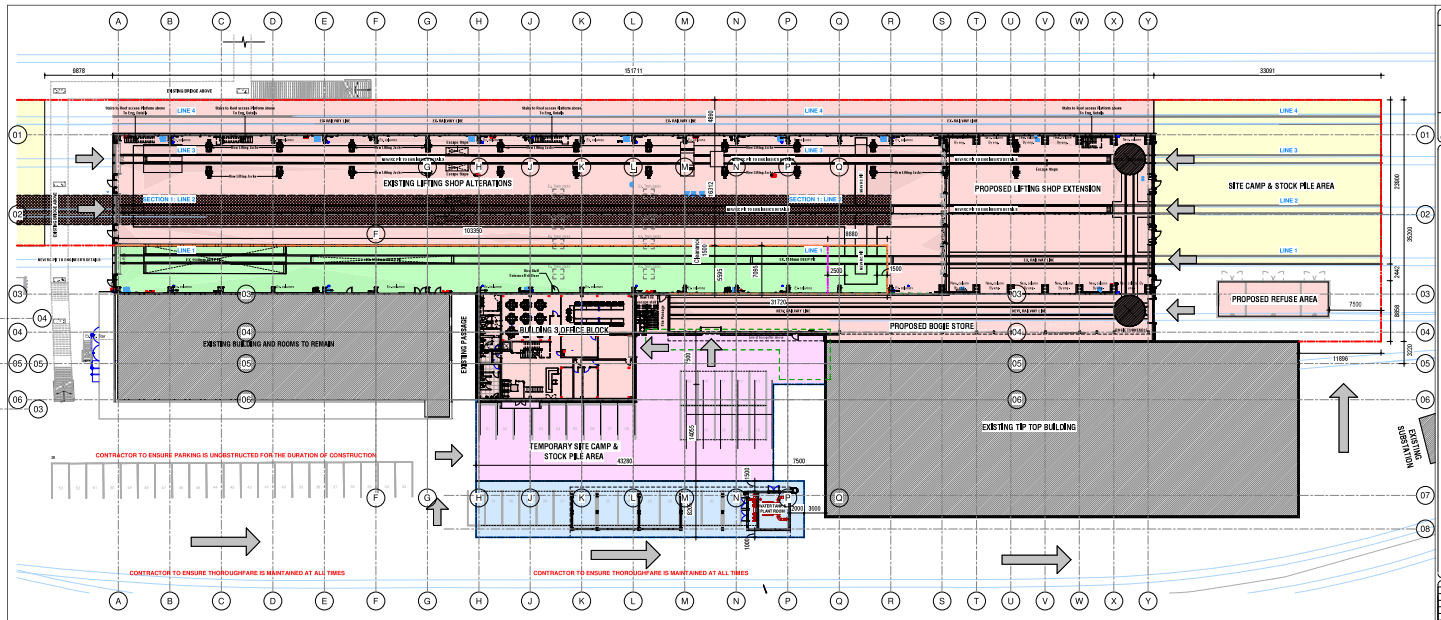

Durban Lifting Yard - Site Occupation Plan Part 1
Scale 1 : 200

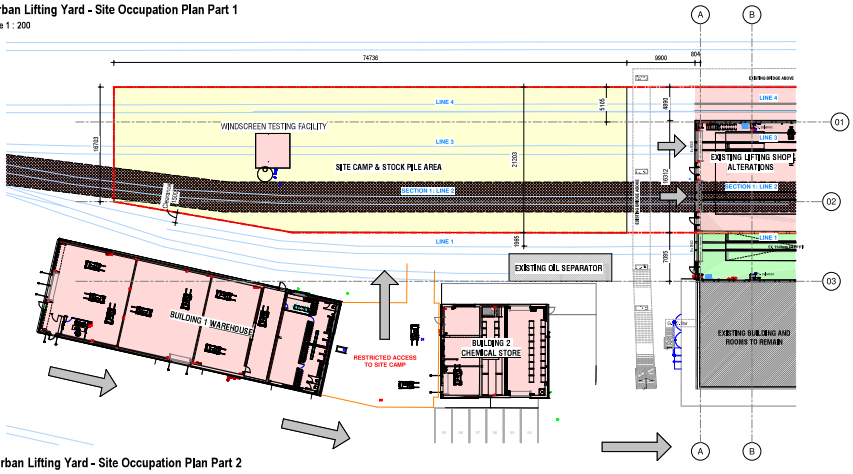

Durban Lifting Yard - Site Occupation Plan Part 2
Scale 1 : 200

SITE OCCUPATION PLAN - LEGEND

- FIXED **HOARDING** THROUGHOUT THE CONSTRUCTION PERIOD
- TEMPORARY **HOARDING** FOR DURATION OF CONSTRUCTION OF NEW DROP PIT
- FIXED **CONTRACTOR'S FENCES** THROUGHOUT THE CONSTRUCTION PERIOD
- TEMPORARY **CONTRACTOR'S FENCES** FOR DURATION OF CONSTRUCTION WORK REQUIRED IN THAT ZONE (BLGD 3, BOGIE STORE, WATER TANK & PLANT ROOM)
- AREAS IN RED TO BE OCCUPIED FOR THE FULL DURATION OF THE PROJECT
- AREAS IN GREEN WILL BE OPERATIONAL AREAS WITH WORK AND USAGE OF THESE AREAS UNDER OCCUPATION CONDITIONS
- AREAS IN YELLOW TO BE DEDICATED FOR CONTRACTOR SITE CAMP AND STOCK PILE FOR THE **FULL DURATION** OF THE PROJECT
- AREAS IN PINK TO BE USED AS **TEMPORARY** CONTRACTOR SITE CAMP AND STOCK PILE FOR THE DURATION OF THE WORK REQUIRED IN THAT ZONE (BLGD 3, BOGIE STORE & EXT WORK)
- AREAS IN BLUE TO BE **TEMPORARILY OCCUPIED** THE DURATION OF THE CONSTRUCTION OF THE NEW WATER TANK AND PLANT ROOM
- SITE CAMPS ACCESS
- CONSTRUCTION AREAS ACCESS

ALL DIMENSIONS AND LEVELS ARE TO BE VERIFIED ON SITE BY THE CONTRACTOR BEFORE COMMENCING ANY WORK.

This document and all the information therein remains the property of GIBB (Pty) Ltd. and may not be copied, reproduced or used in whole or in part without our written permission. Moreover, this document should not be relied on nor used in circumstances other than those for which it was originally prepared and for which GIBB (Pty) Ltd. was commissioned, as defined in the documents. Refer to the contract for full terms and conditions.

GIBB (Pty) Ltd. shall not be liable for the consequences of using this document other than for the purpose for which it was commissioned. Any user and any other person using or relying on the document for such other purpose, will be solely at their own risk and no reliance be taken to constitute agreement to indemnify GIBB (Pty) Ltd. for difficulties or damage resulting therefrom.

DO NOT SCALE

GENERAL NOTES:

FOR DETAIL DESIGN

Rev	Date	Details	Chkd	Appd
A	23/12/12	ISSUED FOR DETAIL DESIGN	SS	DR

Reviewed: prasa — Transnet Group of Companies, Prasa Building, 21 Wilson Street, Durban 4001, Tel: +27 31 371 2000, Fax: +27 31 371 2001

Author: MDK ARCHITECTS

GIBB — Engineering and Architecture

Project: PRASA EPCM ADDITIONS AND ALTERATIONS TO EXISTING WAREHOUSES FOR THE PASSENGER RAIL AGENCY OF SOUTH AFRICA

Description: CONTRACTOR CAMPS & SITE OCCUPATION PLAN

Approved By	Reviewed By
CTV MOKWANA	PR ARCH + 24 701 474

Drawn By	Designed By	Reviewed By
S. SITHOLE	S. SITHOLE	J. LOPES

Scale	Date
1:200	23/12/12

Drawing No. 242000_SS-MEN-MP-ZSN-ZZ-DR-A/N-0002 — Revision A