Document Produced by deskPDF Unregistered :: http://www.docudesk.com

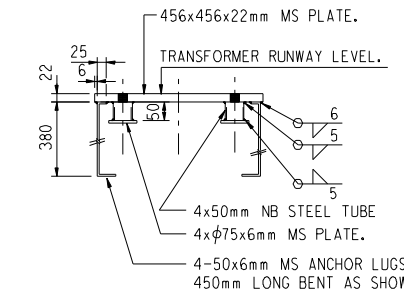

BASEPLATE

TO BE CAST IN TRANSFORMER RUNWAY
SCALE 1:10

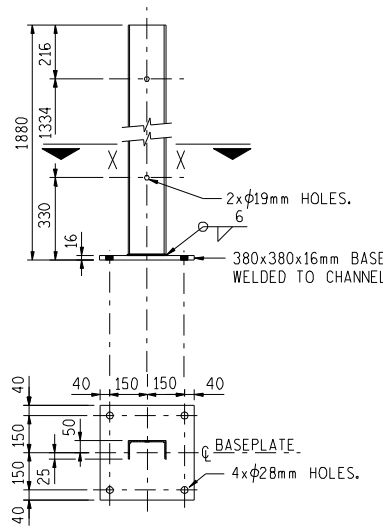

SECTION X-X
REMOVABLE POST MARK-RP

152x76x17,86kg/m CHANNEL SCALE 1:15
TO BE USED BETWEEN REMOVABLE PANELS

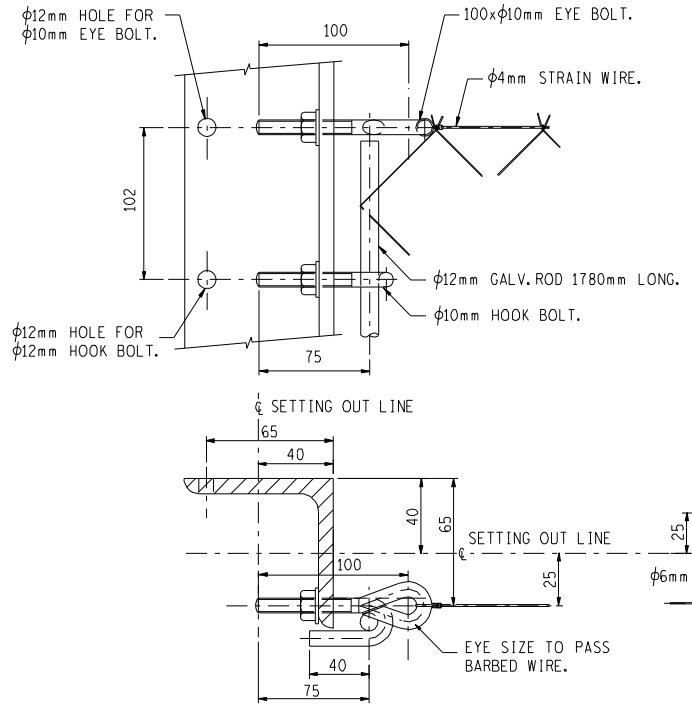

HOOK AND EYE BOLT STRAIN ARRANGEMENT
SCALE 1:2,5

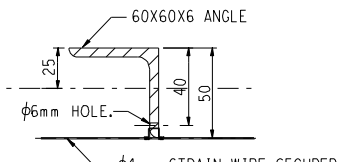

DETAIL OF INTERMEDIATE POST
SCALE 1:2,5

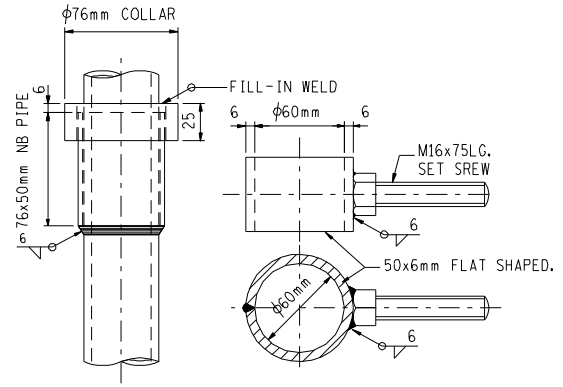

GATE HINGE ARRANGEMENT FOR GATE LEAVES EXCEEDING 1800mm WIDE

(3 REQUIRED PER GATE.)
SCALE 1:2,5

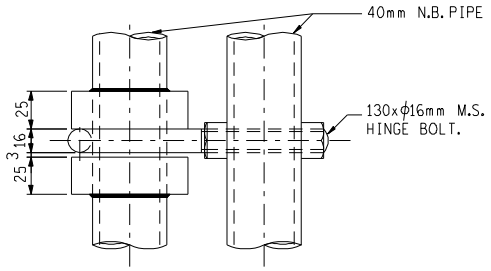

TYPE "C" GATE HINGE ARRANGEMENT
SCALE 1:2,5

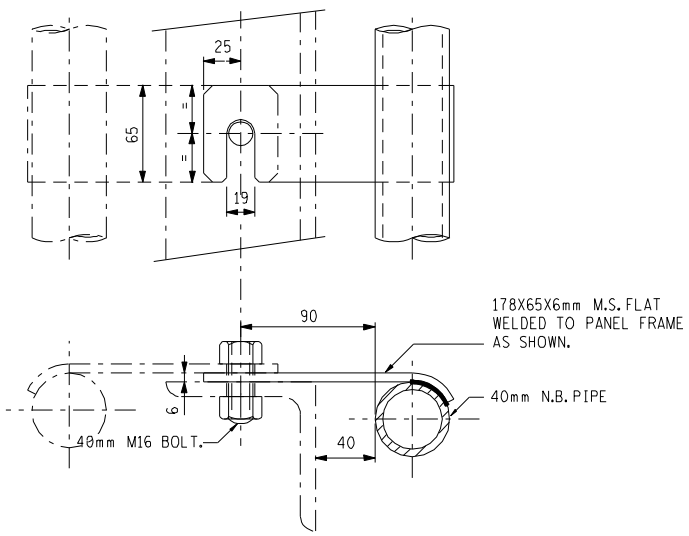

REMOVABLE PANEL SECURING LUG ARRANGEMENT
SCALE 1:2,5

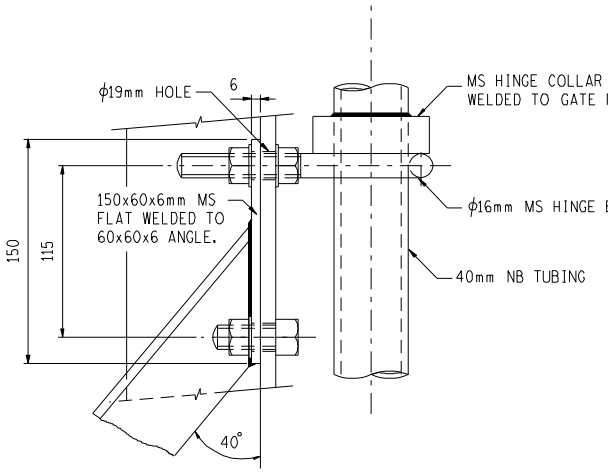

TYPE A&B GATE HINGE ARRANGEMENT FOR GATE LEAVES NOT EXCEEDING 1800mm WIDE

SCALE 1:2,5

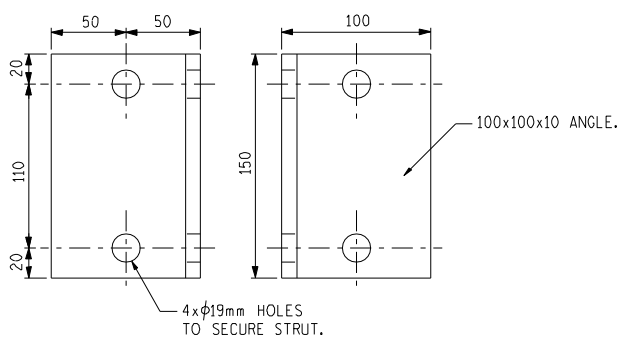

CLEAT FOR RE-ENTRANT CORNER POST STRUT

FOR ARRANGEMENT SEE SHEET 2

SCALE 1:2,5

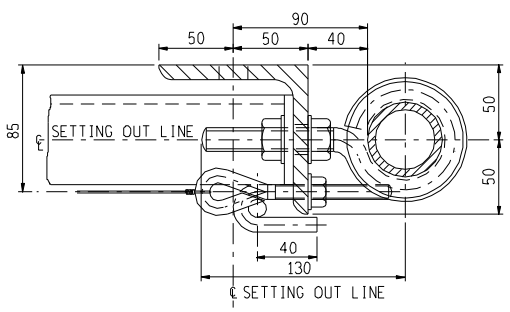

PLAN ON Y-Y
SCALE 1:2,5

THIS DRAWING TO BE READ IN CONJUNCTION

WITH 0.54/4963 SHEETS 1, 2, & 3

REV	AUTH	DATE	REVISION/REVISIES	BY	CHKD	REFERENCE DRAWINGS
	MAG	DATUM	INDEX REF/INDEKSVERW	DEUR	NAGES	VERWYSINGSTEKENINGE
1	DJC.S.	9/97	HOOK AND EYE BOLT DIMENSION REVISED	DJC.S.	DJC.S.	4963 SH 3 FENCE POSTS DETAILS; 4963 SH 2 FENCE GATE DETAILS
0			FIRST ISSUE / EERSTE UITREIKING			4963 SH 1 FENCE END DETAILS

DRG.TEK REGISTR

CHKD NAGES: D. SENEKAL DEC. 1995

DRAWN GETEKEN: NOV. 1995

SCALE SKAAL: AS SHOWN

TRANSMISSION SUBSTATION TECHNOLOGY DEPARTMENT

ESKOM

HV YARD SAFETY FENCE
WITH STEEL POST ARRANGEMENT
GATE HINGE DETAILS

APPROVED: M vd ENDE 95 12 06

GOEDGEKEUR

0.54/4963 SHEET 4 REV 1

PLOT SCALE 100:1

CAD DRAWING NAME: HVFENCE4.DGN

C.A.D REFERENCE No. MUTS.0.54/397 L000.R05p01

SIZE GROOTTE A1L